PROJECT REFERENCE NO.	SHEET NO.
W-5601N	5

ROADWAY DESIGN ENGINEER

NORTH CAROLINA PROFESSIONAL SEAL 11274 ENGINEER BRYCE EDWARD EATMON, III

Ed Eatmon 5/21/2015

HYDRAULICS ENGINEER

NORTH CAROLINA PROFESSIONAL SEAL 11274 ENGINEER BRYCE EDWARD EATMON, III

Ed Eatmon 5/21/2015

-L- PROFILE

SCALE: 1"=50' HORIZ.
1"=10' VERT.

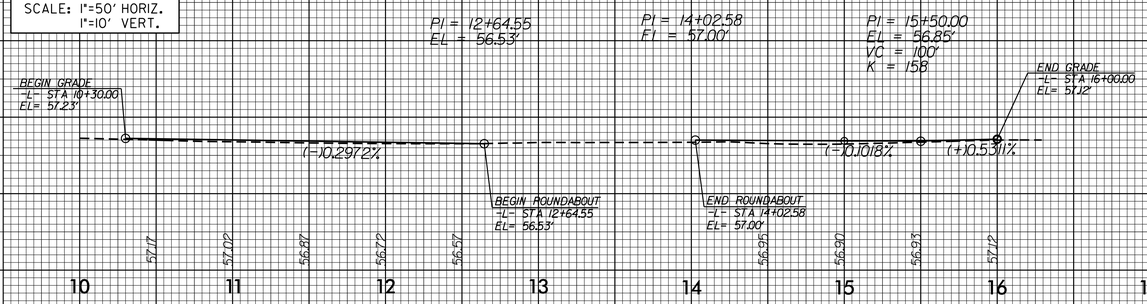

-Y- PROFILE

SCALE: 1"=50' HORIZ.
1"=10' VERT.

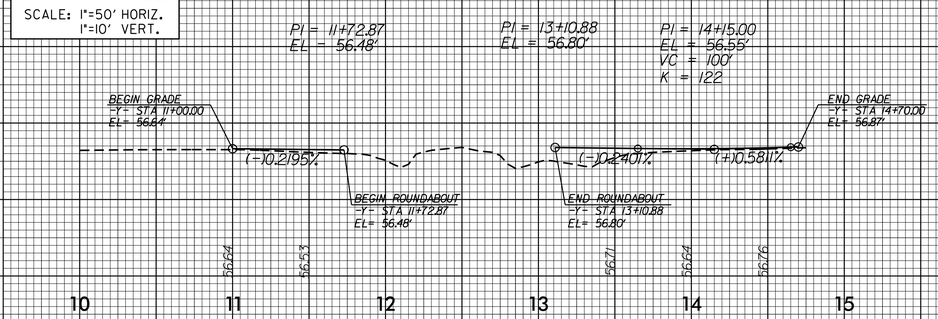

-R- PROFILE

SCALE: 1"=50' HORIZ.
1"=10' VERT.

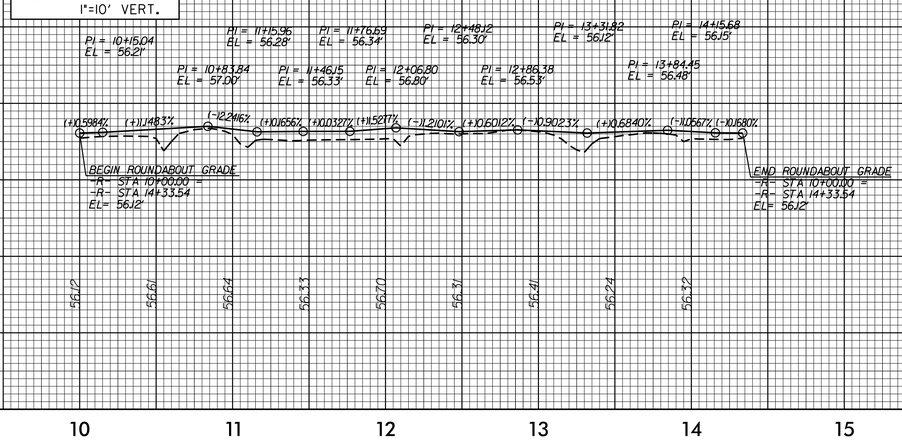

5/14/99

20-MAY-2015 08:13
C:\PROJECTS\IVYMILLS\IVYMILLS.dgn
$$$$USERNAME$$$$