PROJECT REFERENCE NO.	SHEET NO.
W-5601N	U01

UTILITIES BY OTHERS

NOTE:
ALL PROPOSED UTILITY WORK SHOWN ON THIS SHEET WILL BE DONE BY OTHERS

NOTE:
ALL PROPOSED UTILITY WORK SHOWN ON THIS SHEET IS APPROXIMATE ONLY

40 20 0 40 80
PLANS

NAD 83/2011

UTILITY OWNERS ON THIS PROJECT ARE AS FOLLOWS:

CENTURYLINK (PHONE/FIBER)
CONTACT: ROD MEDLIN
PHONE: 252-413-7711
EMAIL: ROD.M.MEDLIN@CENTURYLINK.COM

EASTERN PINES WATER CORP. (WATER)
CONTACT: BARRY SUTTON
PHONE: 252-752-7420
EMAIL:

GUC (POWER)
CONTACT: JEFF OAKLEY
PHONE: 252-551-1584
EMAIL: OAKLEYCJ@GUC.COM

GUC (GAS)
CONTACT: PARHAM STANLEY
PHONE: 252-329-2170
EMAIL:

GUC (SANITARY SEWER)
CONTACT: JARRETT MCGALLIARD
PHONE: 252-551-3398
EMAIL: MCGALLLJ@GUC.COM

LEGEND

PROP O/H POW LINES (TRANS)	PROPOSED O.H. POWER LINE
PROP U/G WATER LINE	PROPOSED U.G. WATER LINE
PROP U/G GAS LINE	PROPOSED U.G. GAS LINE

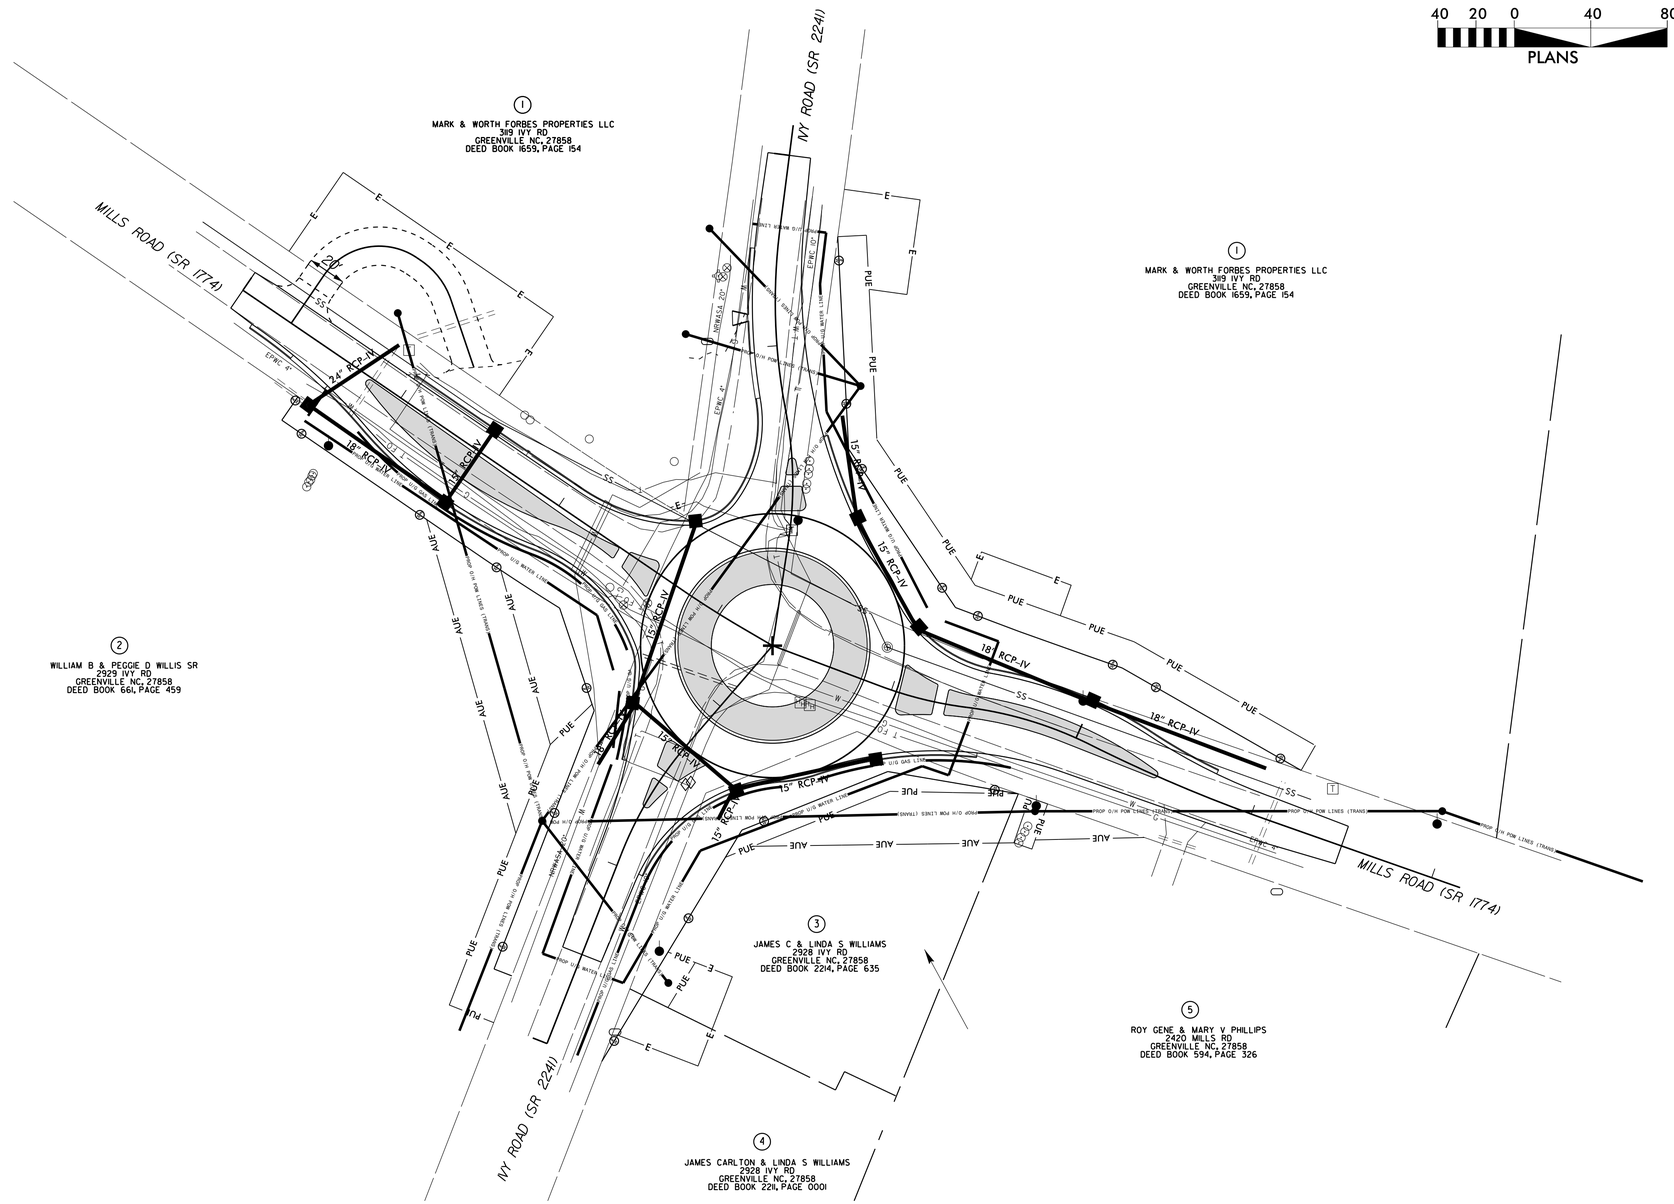

REVISIONS

8/17/99

20-MAY-2015 08:13
C:\PROJECTS\IVYMILLS\IVYMILLS.dgn
$$$$USERNAME$$$$