PROJECT REFERENCE NO.	SHEET NO.
W-5202K	7
R/W SHEET NO.	
ROADWAY DESIGN ENGINEER	HYDRAULICS ENGINEER

NORTH CAROLINA PROFESSIONAL SEAL 11274 ENGINEER BRICE EDWARD EATMON, III

DocuSigned by: Eb Eatmon 8/5/2015 A405E90A14244A7...

NORTH CAROLINA PROFESSIONAL SEAL 11274 ENGINEER BRICE EDWARD EATMON, III

DocuSigned by: Eb Eatmon 8/5/2015 A405E90A14244A7...

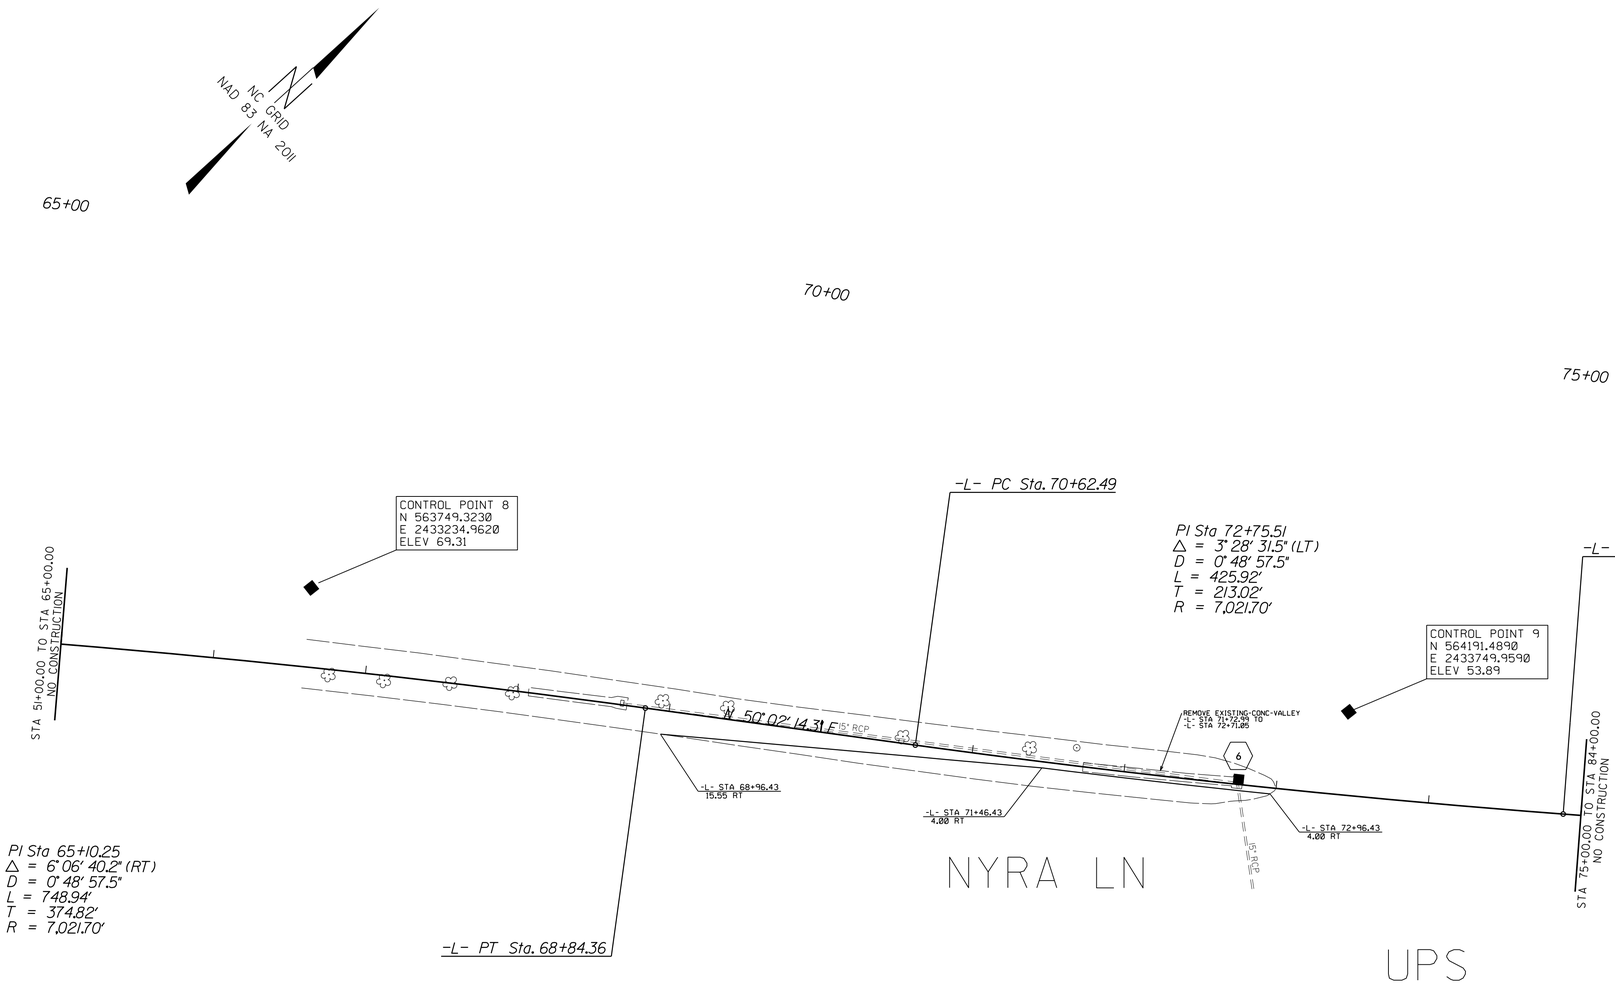

REVISIONS

8/17/99

05-JUN-2015 08:27
J:\2015\W5202K\TR\NC 11 Median Turn Lanes\W5202K_psh7.dgn
$$USERNAME$$