PROJECT REFERENCE NO.	SHEET NO.
W-5202K	9
R/W SHEET NO.	
ROADWAY DESIGN ENGINEER	HYDRAULICS ENGINEER

NORTH CAROLINA PROFESSIONAL SEAL 11274 ENGINEER BRYCE EDWARD EATMON, III

DocuSign Envelope ID: A405E90A14244A7...
Ed Eatmon 6/5/2015

NORTH CAROLINA PROFESSIONAL SEAL 11274 ENGINEER BRYCE EDWARD EATMON, III

DocuSign Envelope ID: A405E90A14244A7...
Ed Eatmon 6/5/2015

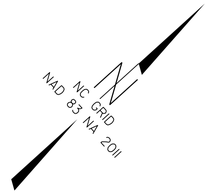

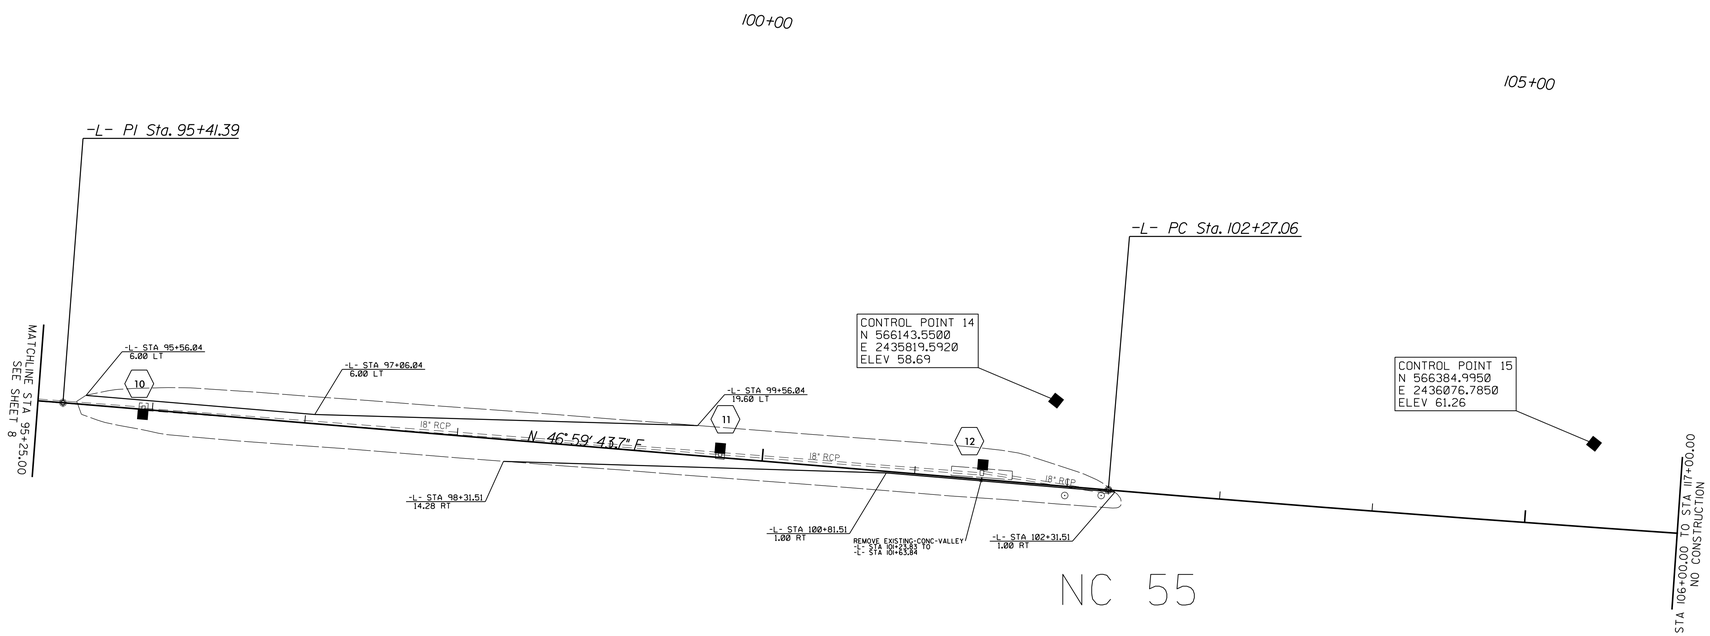

REVISIONS

8/17/99

05-JUN-2015 08:28
C:\WORKAREA\PROJECT\NC 11 Median Turn Lanes\W5202K_psh9.dgn
$$$$USERNAME$$$$