PROJECT REFERENCE NO.	SHEET NO.
W-5202K	14
R/W SHEET NO.	
ROADWAY DESIGN ENGINEER	HYDRAULICS ENGINEER

NORTH CAROLINA PROFESSIONAL SEAL 11274 ENGINEER BRYCE EDWARD EATMON, III

DocuSigned by: Ed Eatmon 6/5/2015 A405E90A14244A7...

NORTH CAROLINA PROFESSIONAL SEAL 11274 ENGINEER BRYCE EDWARD EATMON, III

DocuSigned by: Ed Eatmon 6/5/2015 A405E90A14244A7...

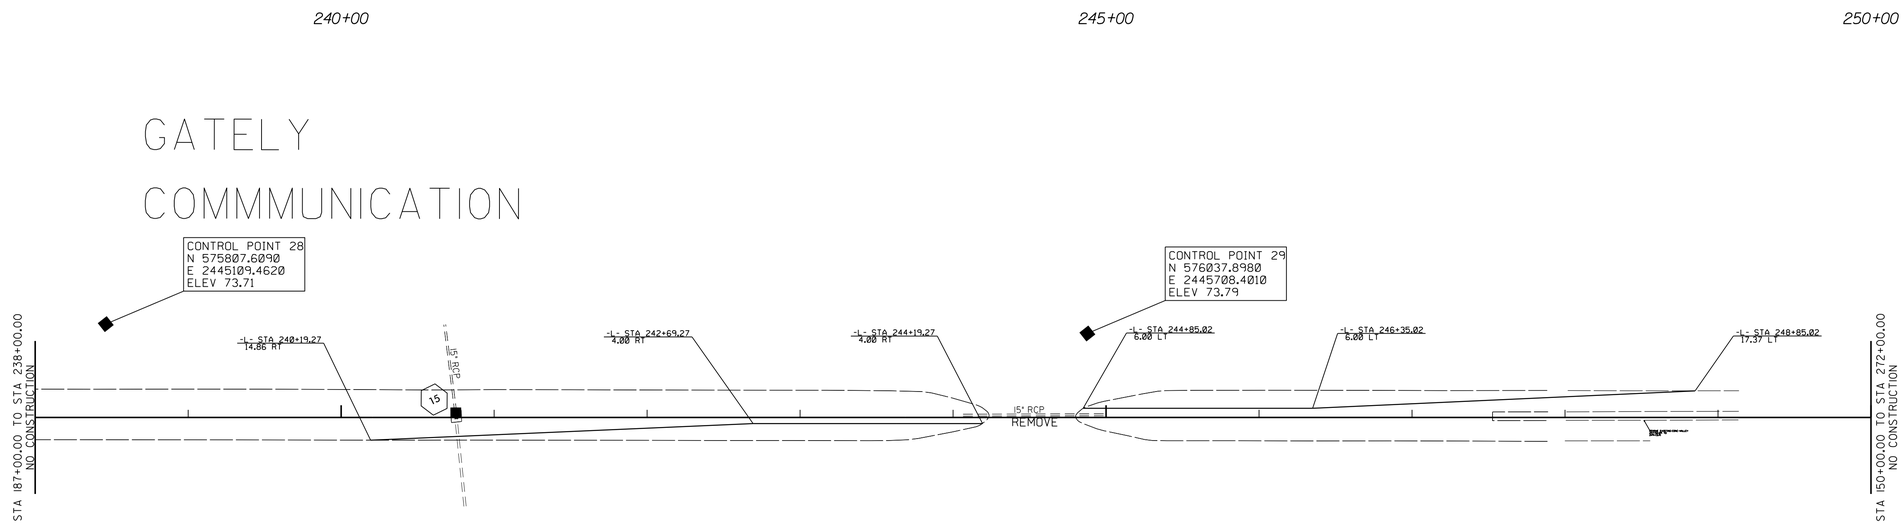

REVISIONS

8/17/99

05-JUN-2015 08:28
G:\2012\12-STIP\DIV\NC 11 Median Turn Lanes\W5202K_psh14.dgn
$$$$USERNAME$$$$