09/08/99

TIP PROJECT: W-5202K

CONTRACT: DB00240

See Sheet 1-A For Index of Sheets

STATE OF NORTH CAROLINA
DIVISION OF HIGHWAYS

STATE	STATE PROJECT REFERENCE NO.	SHEET NO.	TOTAL SHEETS
N.C.	W-5202K	1	

STATE PROJ. NO.	F. A. PROJ. NO.	DESCRIPTION
45332.1.11	HSIP-0011(30)	PE
45332.3.11	HSIP-0011(30)	CONST

LENOIR COUNTY

NC GRID
NAD 83 NA 2011

LOCATION: NC 11 SOUTH OF MEWBORN RD TO NORTH OF ODHAM RD

TYPE OF WORK: ADD ADDITIONAL LEFT TURN LANES
WIDENING, GRADING, DRAINAGE, PAVING

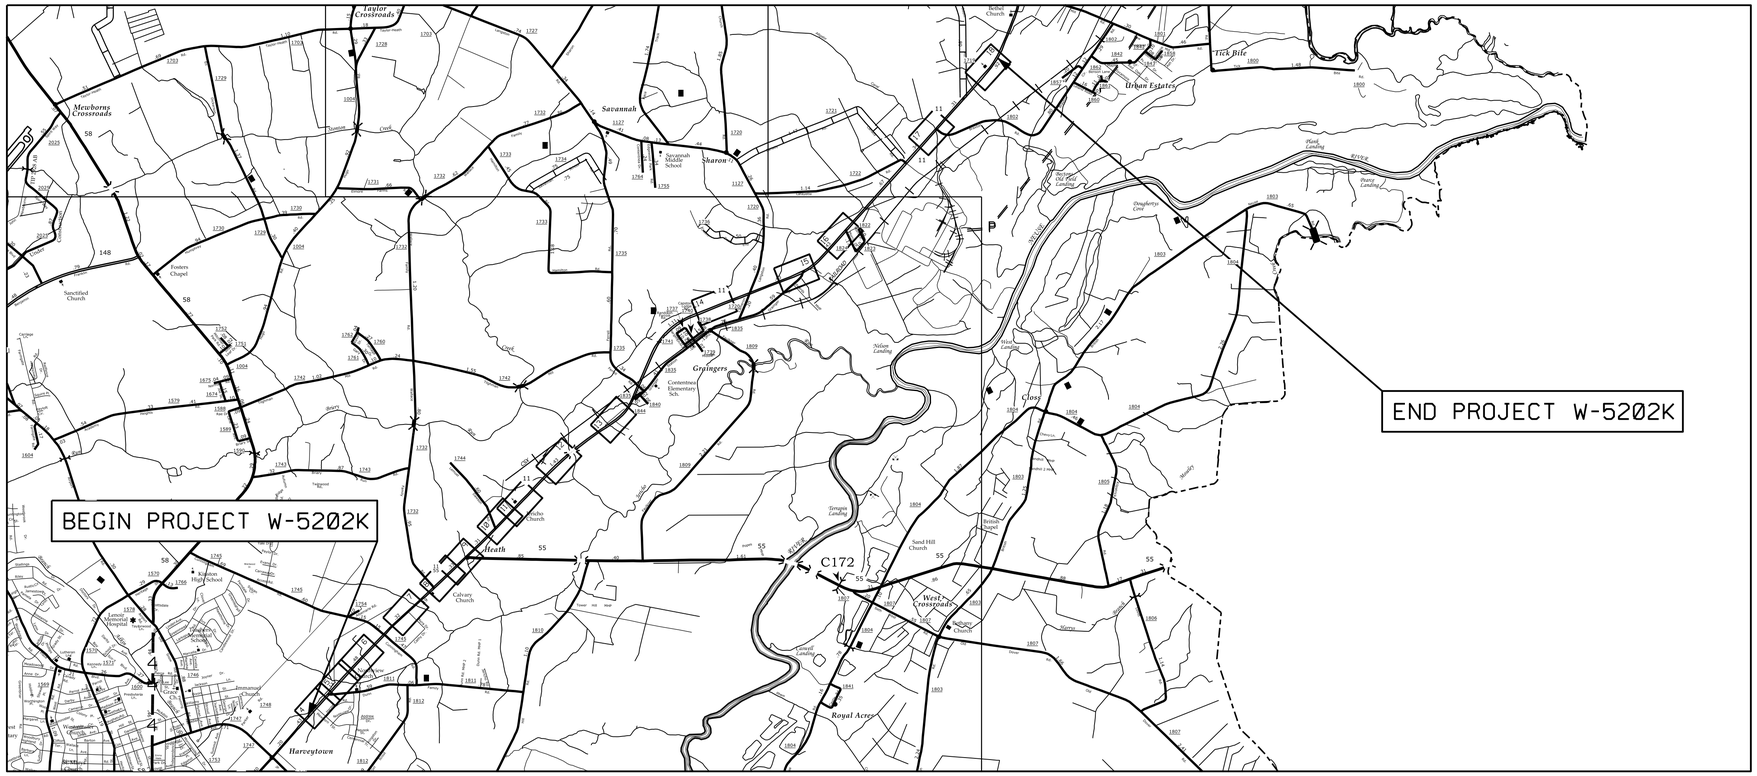

GRAPHIC SCALES

50 25 0 50 100
PLANS

50 25 0 50 100
PROFILE (HORIZONTAL)

10 5 0 10 20
PROFILE (VERTICAL)

DESIGN DATA

ADT =
ADT =
DHV = %
D = %
T = % *
V = MPH
* TTST = DUAL
FUNC CLASS =

TIER

PROJECT LENGTH

TOTAL LENGTH TIP PROJECT W-5202K = 7.22 MILES

Prepared in the Office of:
DIVISION OF HIGHWAYS
1000 Birch Ridge Dr., Raleigh NC, 27610

2012 STANDARD SPECIFICATIONS

RIGHT OF WAY DATE:
N/A

LETTING DATE:
JUNE 2015

ED EATMON
PROJECT ENGINEER

LANG JONES
PROJECT DESIGN ENGINEER

HYDRAULICS ENGINEER

DocuSigned by:
Ed Eatmon
A4D9B9BA3BA4A7...
6/5/2015 P.E.
SIGNATURE:

NORTH CAROLINA PROFESSIONAL SEAL 11274 ENGINEER EDWARD EATMON, JR.

ROADWAY DESIGN ENGINEER

DocuSigned by:
Ed Eatmon
A4D9B9BA3BA4A7...
6/5/2015 P.E.
SIGNATURE:

NORTH CAROLINA PROFESSIONAL SEAL 11274 ENGINEER EDWARD EATMON, JR.

STATE OF NORTH CAROLINA DEPARTMENT OF TRANSPORTATION

05-JUN-2015 08:27
G:\PROJECTS\LENOIR\NC 11Median Turn Lanes\W5202K_pshl.dgn
$$$$USERNAME$$$$