PROJECT REFERENCE NO.	SHEET NO.
W-5202K	5
R/W SHEET NO.	
ROADWAY DESIGN ENGINEER	HYDRAULICS ENGINEER

NORTH CAROLINA PROFESSIONAL SEAL 11274 ENGINEER BRYCE EDWARD EATMON, III

Ed Eatmon 8/5/2015

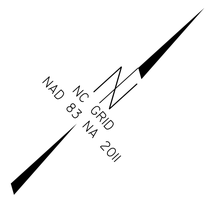

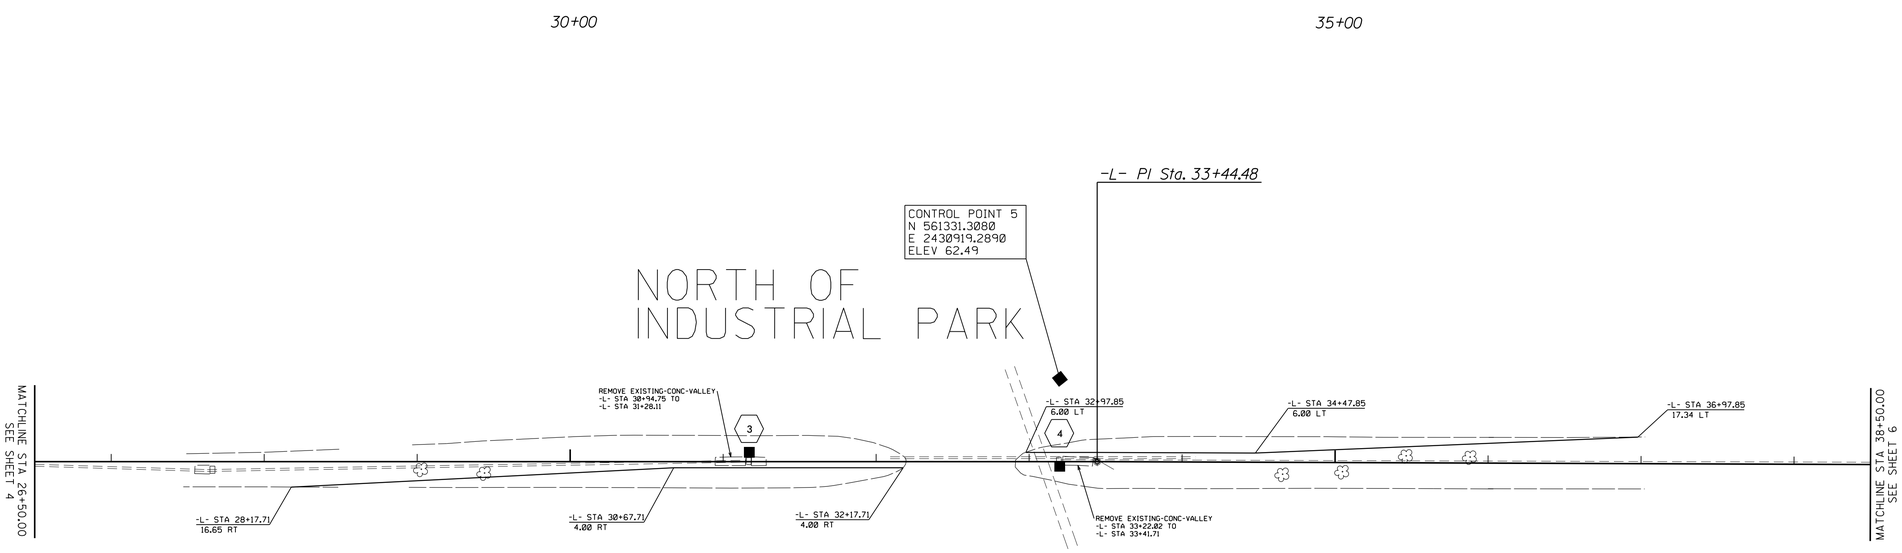

REVISIONS

8/17/99

05-JUN-2015 08:27
S:\PROJECTS\ROUTINE\NC 11 Median Turn Lanes\W5202K_psh5.dgn
$$$$USERNAME$$$$