PROJECT REFERENCE NO.	SHEET NO.
W-5202K	10
R/W SHEET NO.	

ROADWAY DESIGN ENGINEER

NORTH CAROLINA PROFESSIONAL SEAL 11274 ENGINEER BRICE EDWARD EATMON, JR.

DocuSigned by: Ed Eatmon 8/5/2015
A405E90A14244A7...

HYDRAULICS ENGINEER

NORTH CAROLINA PROFESSIONAL SEAL 11274 ENGINEER BRICE EDWARD EATMON, JR.

DocuSigned by: Ed Eatmon 8/5/2015
A405E90A14244A7...

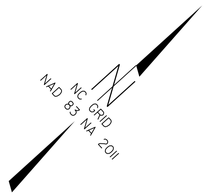

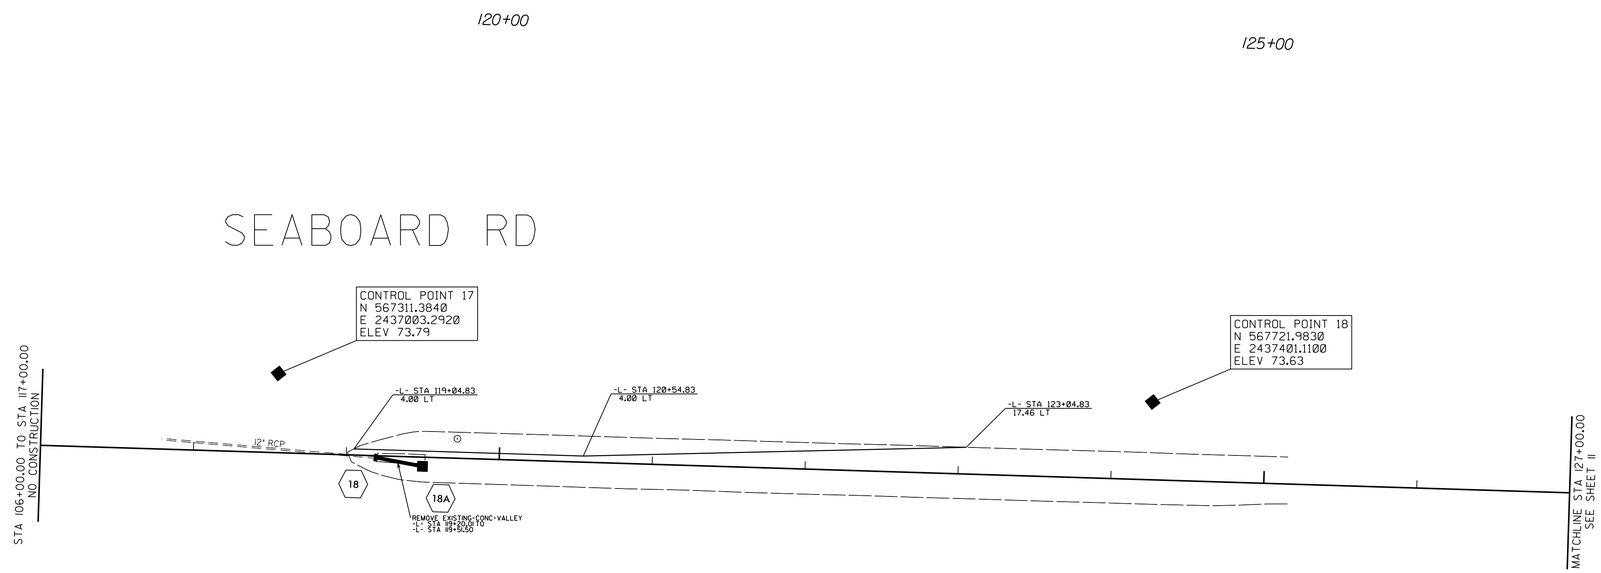

REVISIONS

8/17/99

05-JUN-2015 08:28
d:\pwworking\ecs\d0191\NC 11 Median Turn Lanes\W5202K_psh10.dgn
$$$$USERNAME$$$$