PROJECT REFERENCE NO.	SHEET NO.
W-5202K	12
R/W SHEET NO.	
ROADWAY DESIGN ENGINEER	HYDRAULICS ENGINEER

NORTH CAROLINA PROFESSIONAL SEAL 11274 ENGINEER BRICE EDWARD EATMON, JR.
DocuSign Envelope ID: A405E90A14244A7...
Ed Eatmon 8/5/2015

NORTH CAROLINA PROFESSIONAL SEAL 11274 ENGINEER BRICE EDWARD EATMON, JR.
DocuSign Envelope ID: A405E90A14244A7...
Ed Eatmon 8/5/2015

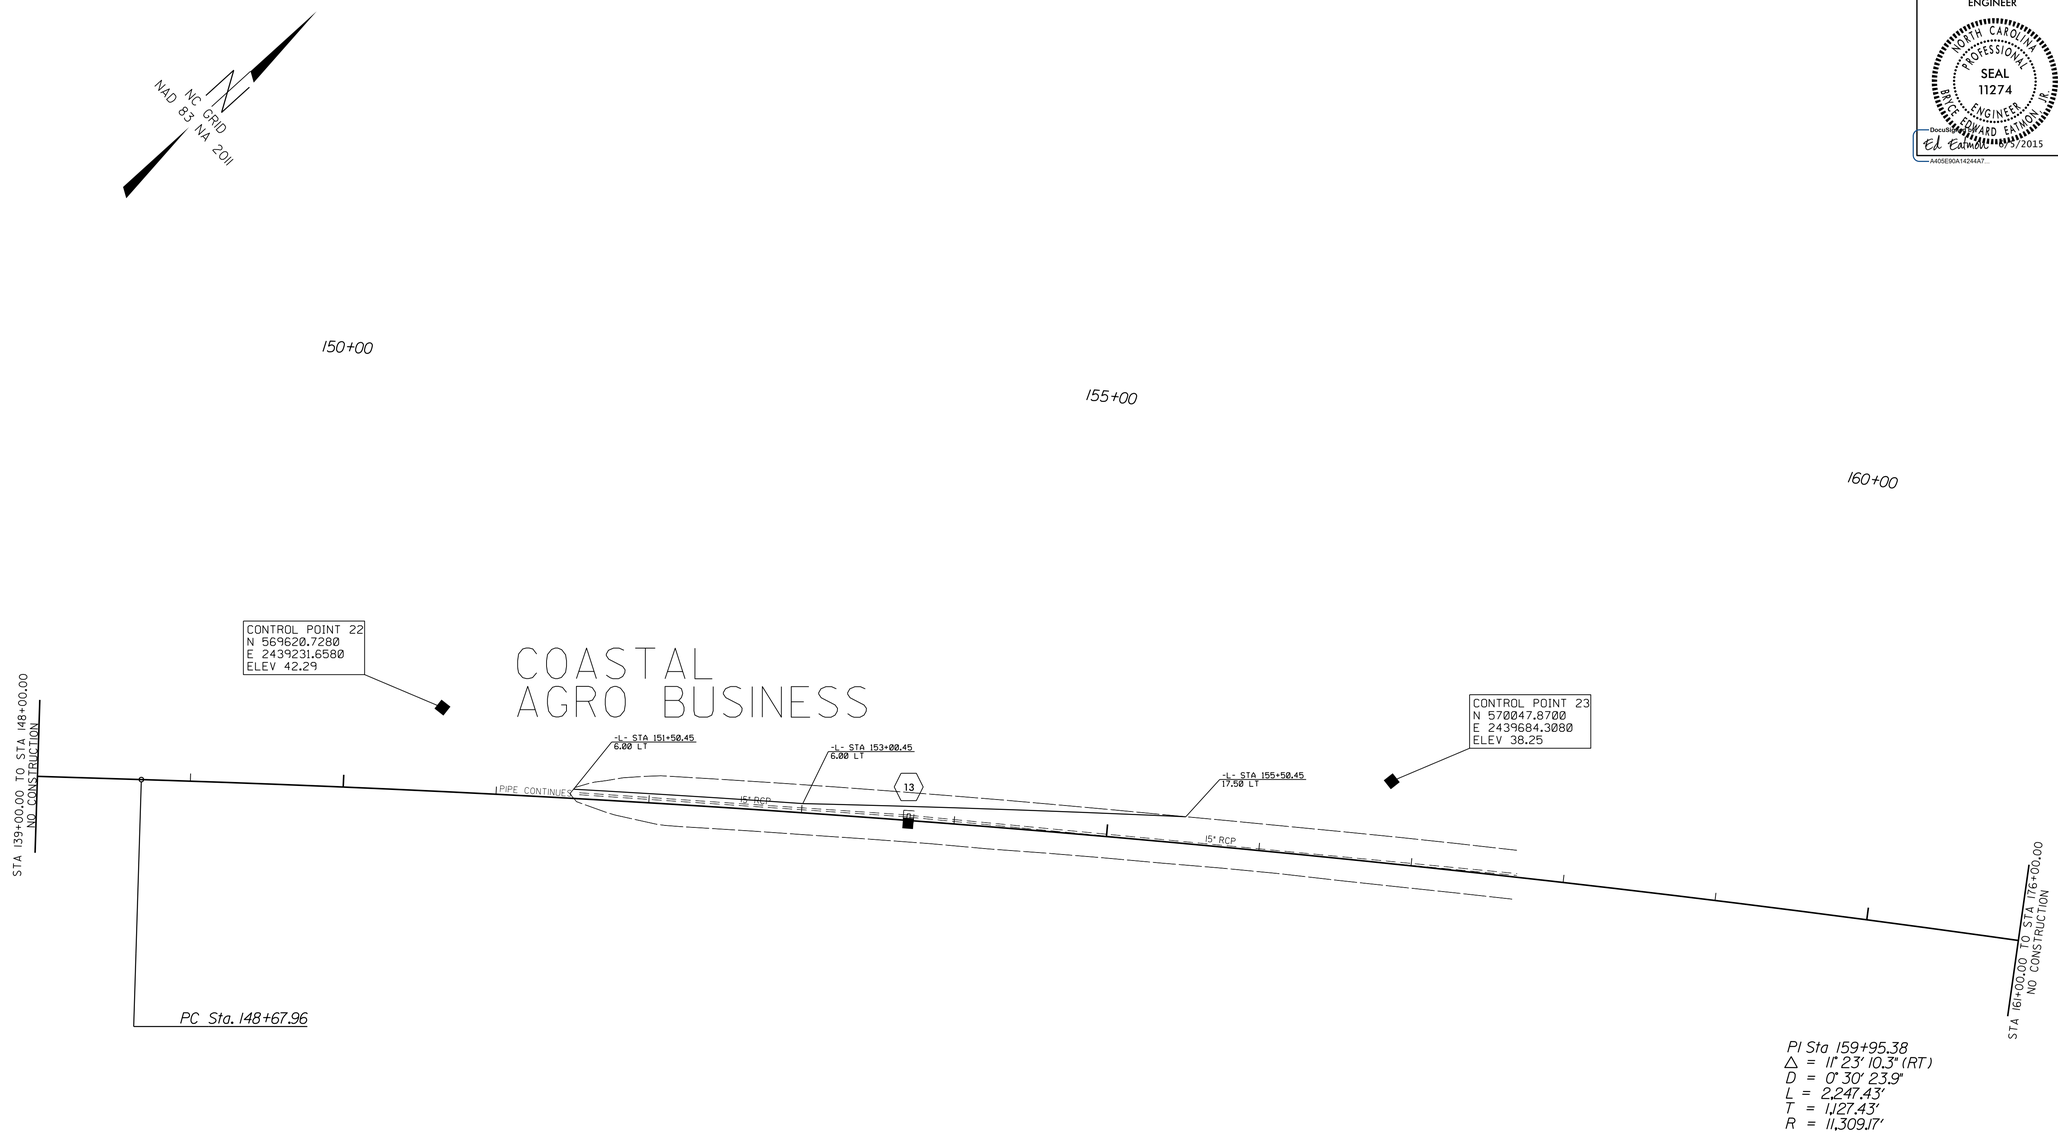

REVISIONS

8/17/99

05-JUN-2015 08:28
S:\PROJECTS\W5202K_RDWY\NC 11 Median Turn Lanes\W5202K_psh12.dgn
$$$$USERNAME$$$$