PROJECT REFERENCE NO.	SHEET NO.
W-5202K	11
R/W SHEET NO.	
ROADWAY DESIGN ENGINEER	HYDRAULICS ENGINEER

NORTH CAROLINA PROFESSIONAL SEAL 11274 ENGINEER BRYCE EDWARD EATMON III

Ed Eatmon 11/13/2015

DocuSign Envelope ID: A405E90A14244A7...

NORTH CAROLINA PROFESSIONAL SEAL 11274 ENGINEER BRYCE EDWARD EATMON III

Ed Eatmon 11/13/2015

DocuSign Envelope ID: A405E90A14244A7...

8/17/99

REVISIONS

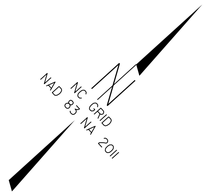

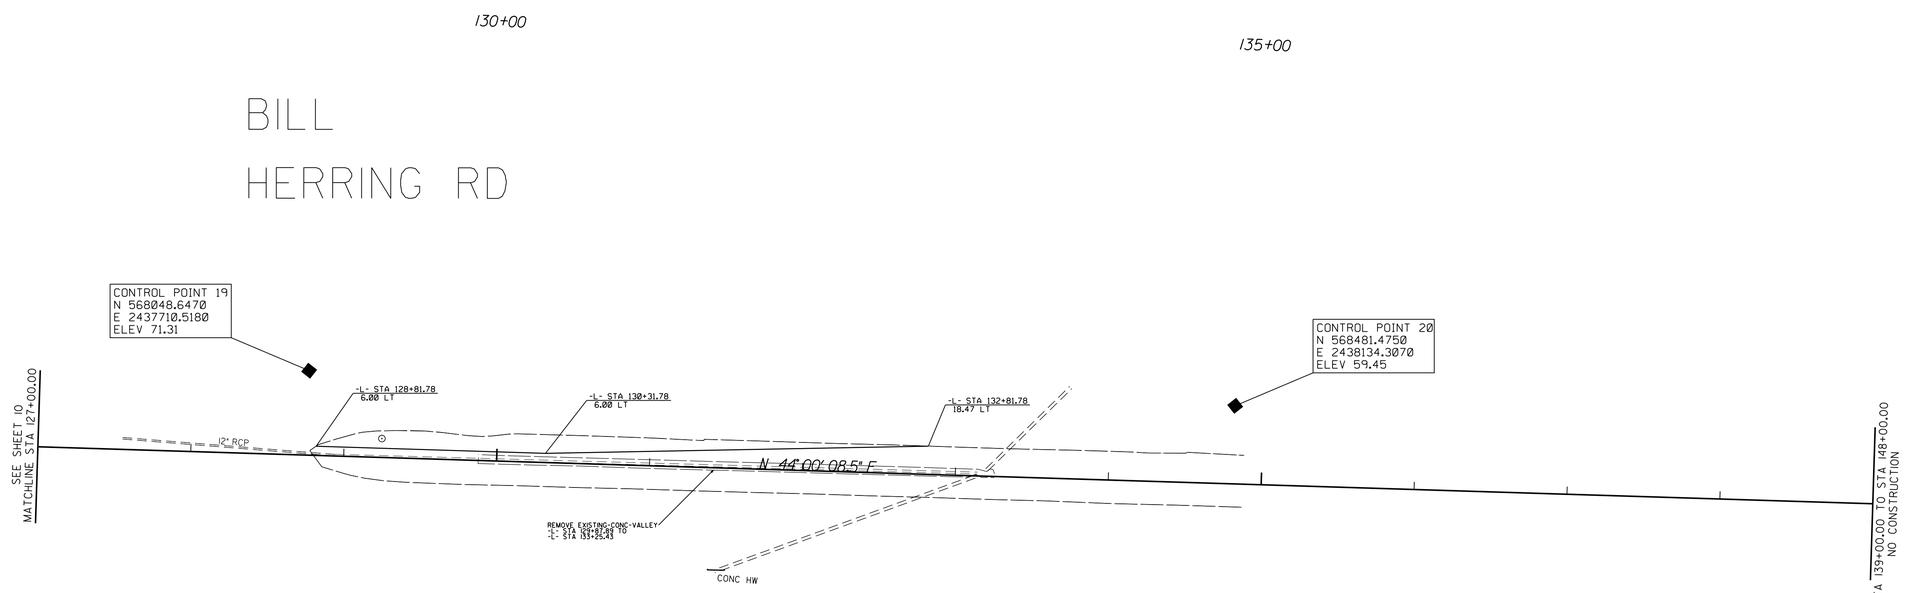

05-JUN-2015 08:28
S:\ENGINEERING\PROJECT\NC 11 Median Turn Lanes\W5202K_psh11.dgn
$$$$USERNAME$$$$