PROJECT REFERENCE NO.	SHEET NO.
W-5202K	4
R/W SHEET NO.	
ROADWAY DESIGN ENGINEER	HYDRAULICS ENGINEER

NORTH CAROLINA PROFESSIONAL SEAL 11274 ENGINEER BRYCE EDWARD EATMON, III

Docusigned by: Ed Eatmon 6/5/2015 A405E90A14244A7...

NORTH CAROLINA PROFESSIONAL SEAL 11274 ENGINEER BRYCE EDWARD EATMON, III

Docusigned by: Ed Eatmon 6/5/2015 A405E90A14244A7...

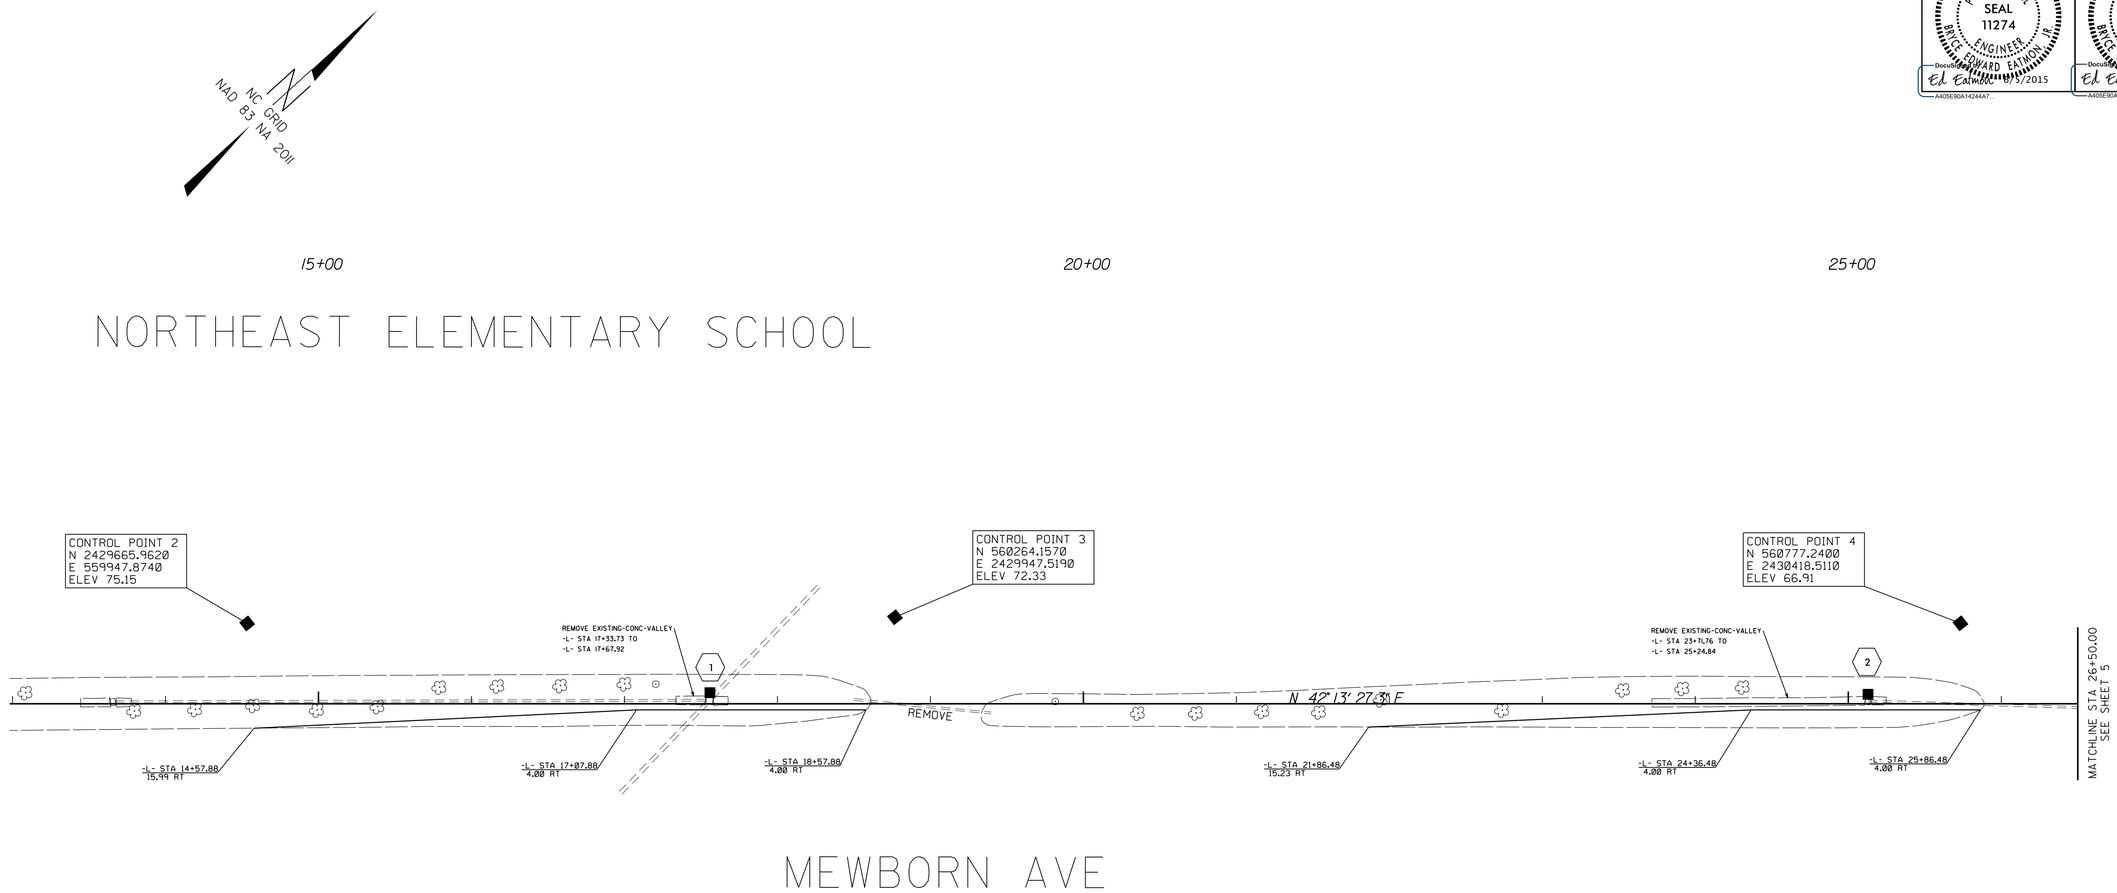

REVISIONS

8/17/99

05-JUN-2015 08:27
R:\Roadway\Proj\W5202K_NC 11 Median Turn Lanes\W5202K_psh4.dgn
$$USERNAME$$