PROJECT REFERENCE NO.	SHEET NO.
W-5202K	18
R/W SHEET NO.	
ROADWAY DESIGN ENGINEER	HYDRAULICS ENGINEER

NORTH CAROLINA PROFESSIONAL SEAL 11274 ENGINEER BRICE EDWARD EATMON, III
DocuSigned by: Ed Eatmon 6/5/2015
A405E90A14244A7...

NORTH CAROLINA PROFESSIONAL SEAL 11274 ENGINEER BRICE EDWARD EATMON, III
DocuSigned by: Ed Eatmon 6/5/2015
A405E90A14244A7...

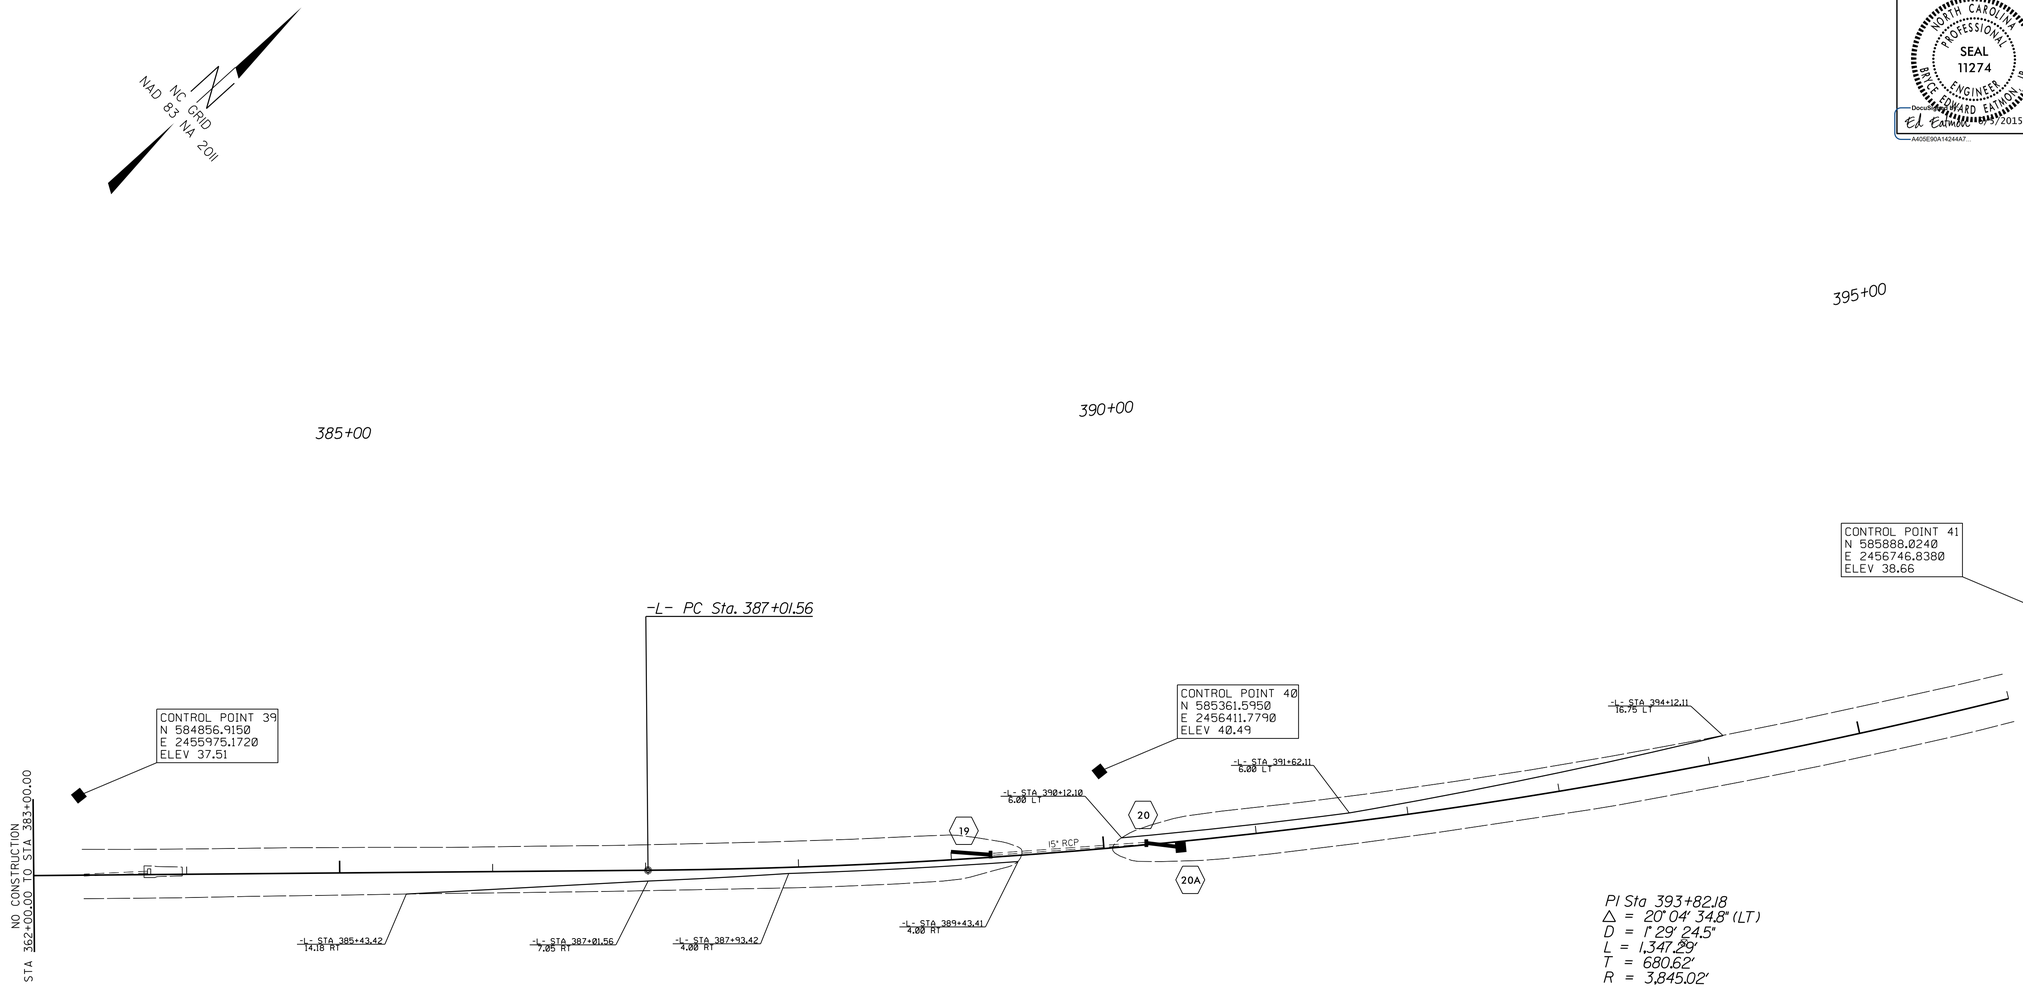

PI Sta 393+82.18
△ = 20° 04' 34.8" (LT)
D = 1° 29' 24.5"
L = 1,347.29'
T = 680.62'
R = 3,845.02'

SWEEPSTAKES

5359 NC 11 S

REVISIONS

8/17/99

05-JUN-2015 08:28
s:\hydraulics\div08\mgr\nc 11 Median Turn Lanes\W5202K_psh18.dgn
$$USERNAME$$