PROJECT REFERENCE NO.	SHEET NO.
R-5816	EC-04/CONST.04
R/W SHEET NO.	
ROADWAY DESIGN ENGINEER	HYDRAULICS ENGINEER

FINAL GRADING
EROSION CONTROL FOR
CONSTRUCTION SHEET 04

NOTE:
UTILIZE FABRIC INSERT INLET PROTECTION DEVICES IN LIEU OF ROCK INLET SEDIMENT TRAPS, TYPE-C AS DIRECTED TO AVOID IMPOUNDMENT OF RUNOFF IN ROADWAY OPEN TO TRAFFIC.

ATLANTIC BEACH CAUSEWAY (-L-) AT NC 58 (-Y-)

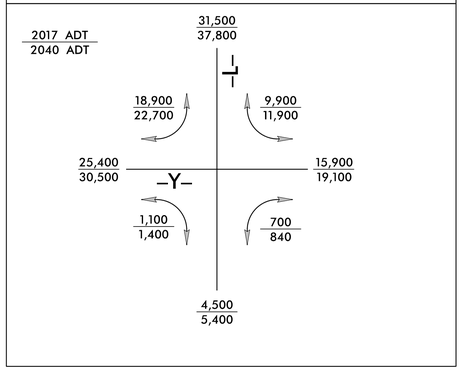

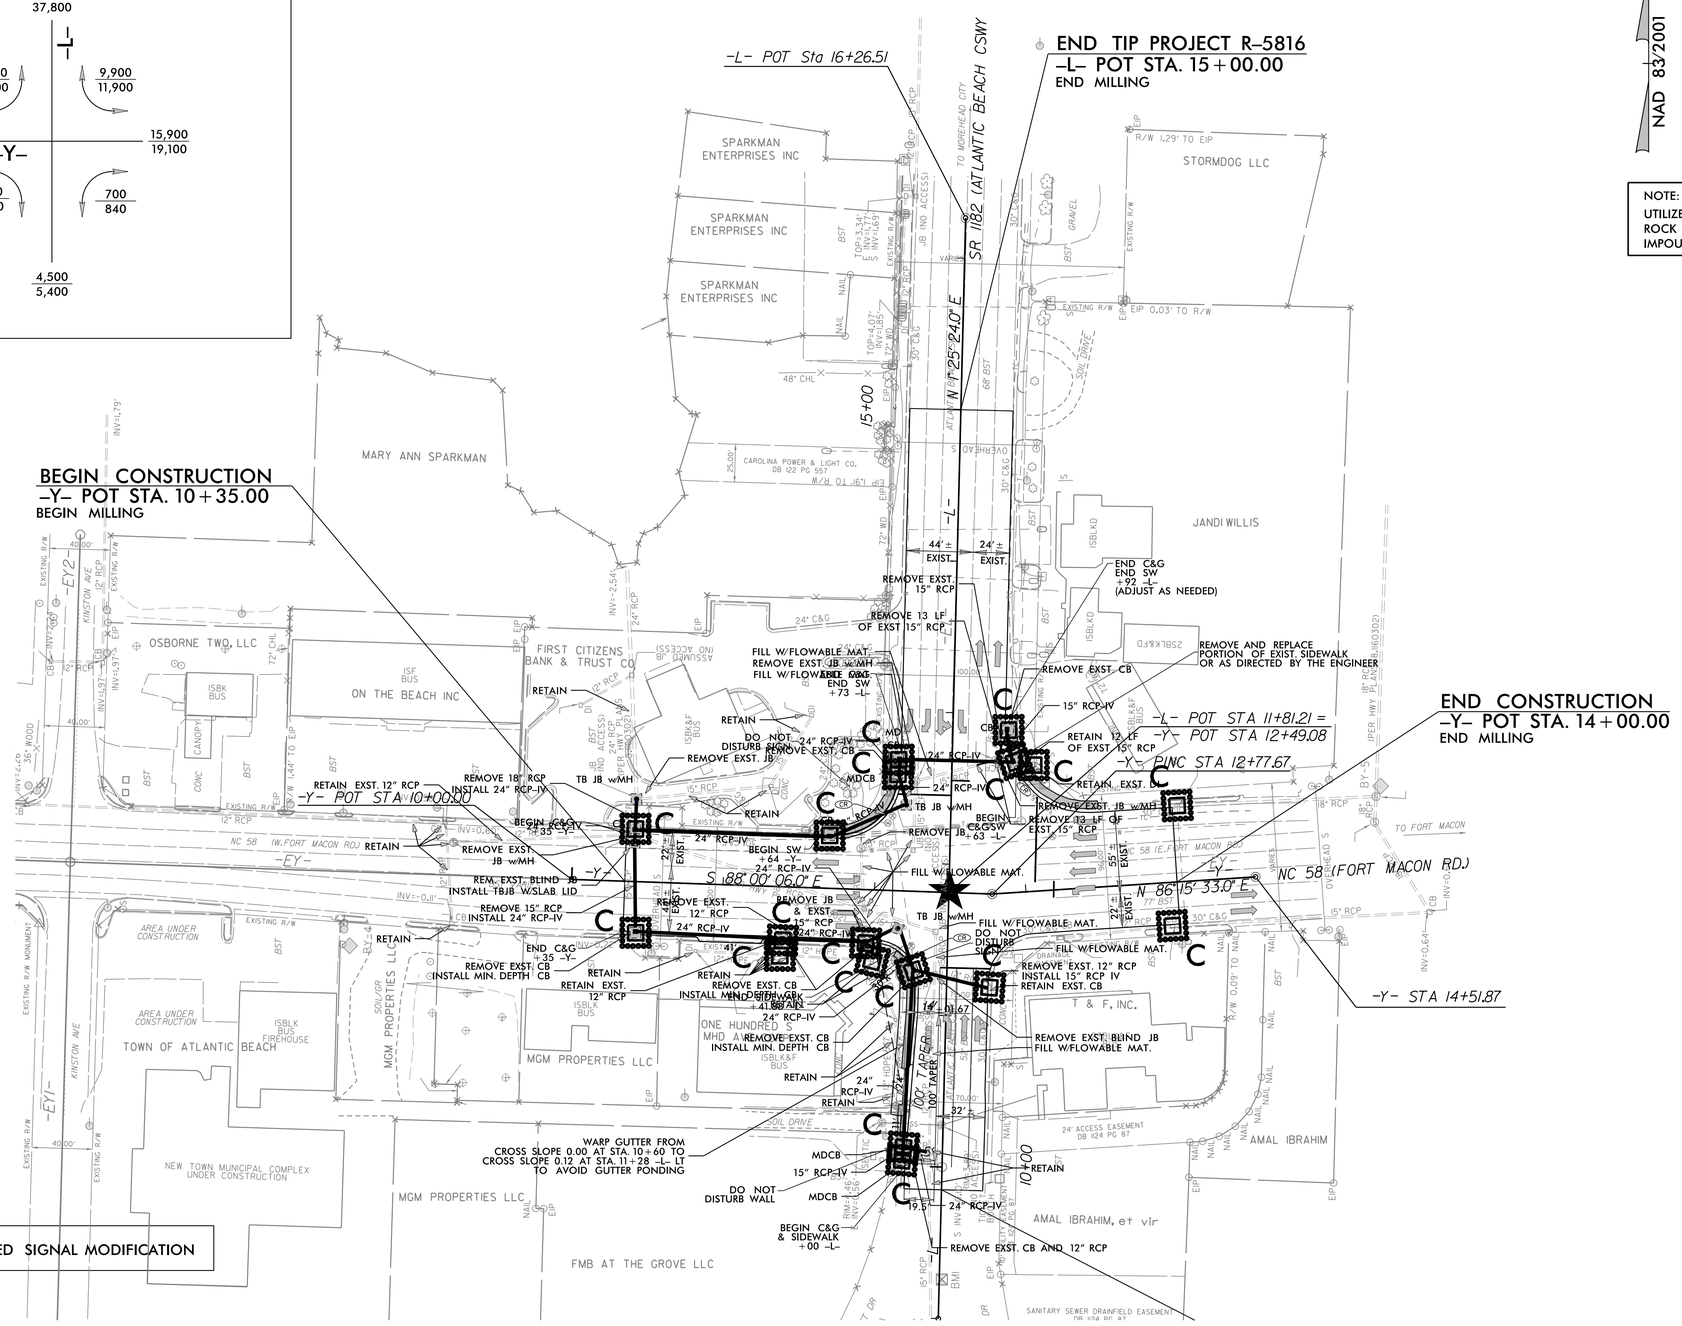

NOTE 1: ALL LANE WIDTHS ARE 11 FEET UNLESS OTHERWISE DIMENSIONED

FOR -L- & -Y- PROFILE
SEE SHEET 5