DocuSign Envelope ID: 3043B8D0-1280-486B-9764-6FC4E23A6E5C

PROJ. REFERENCE NO.	SHEET NO.
R-5816	TMP-4

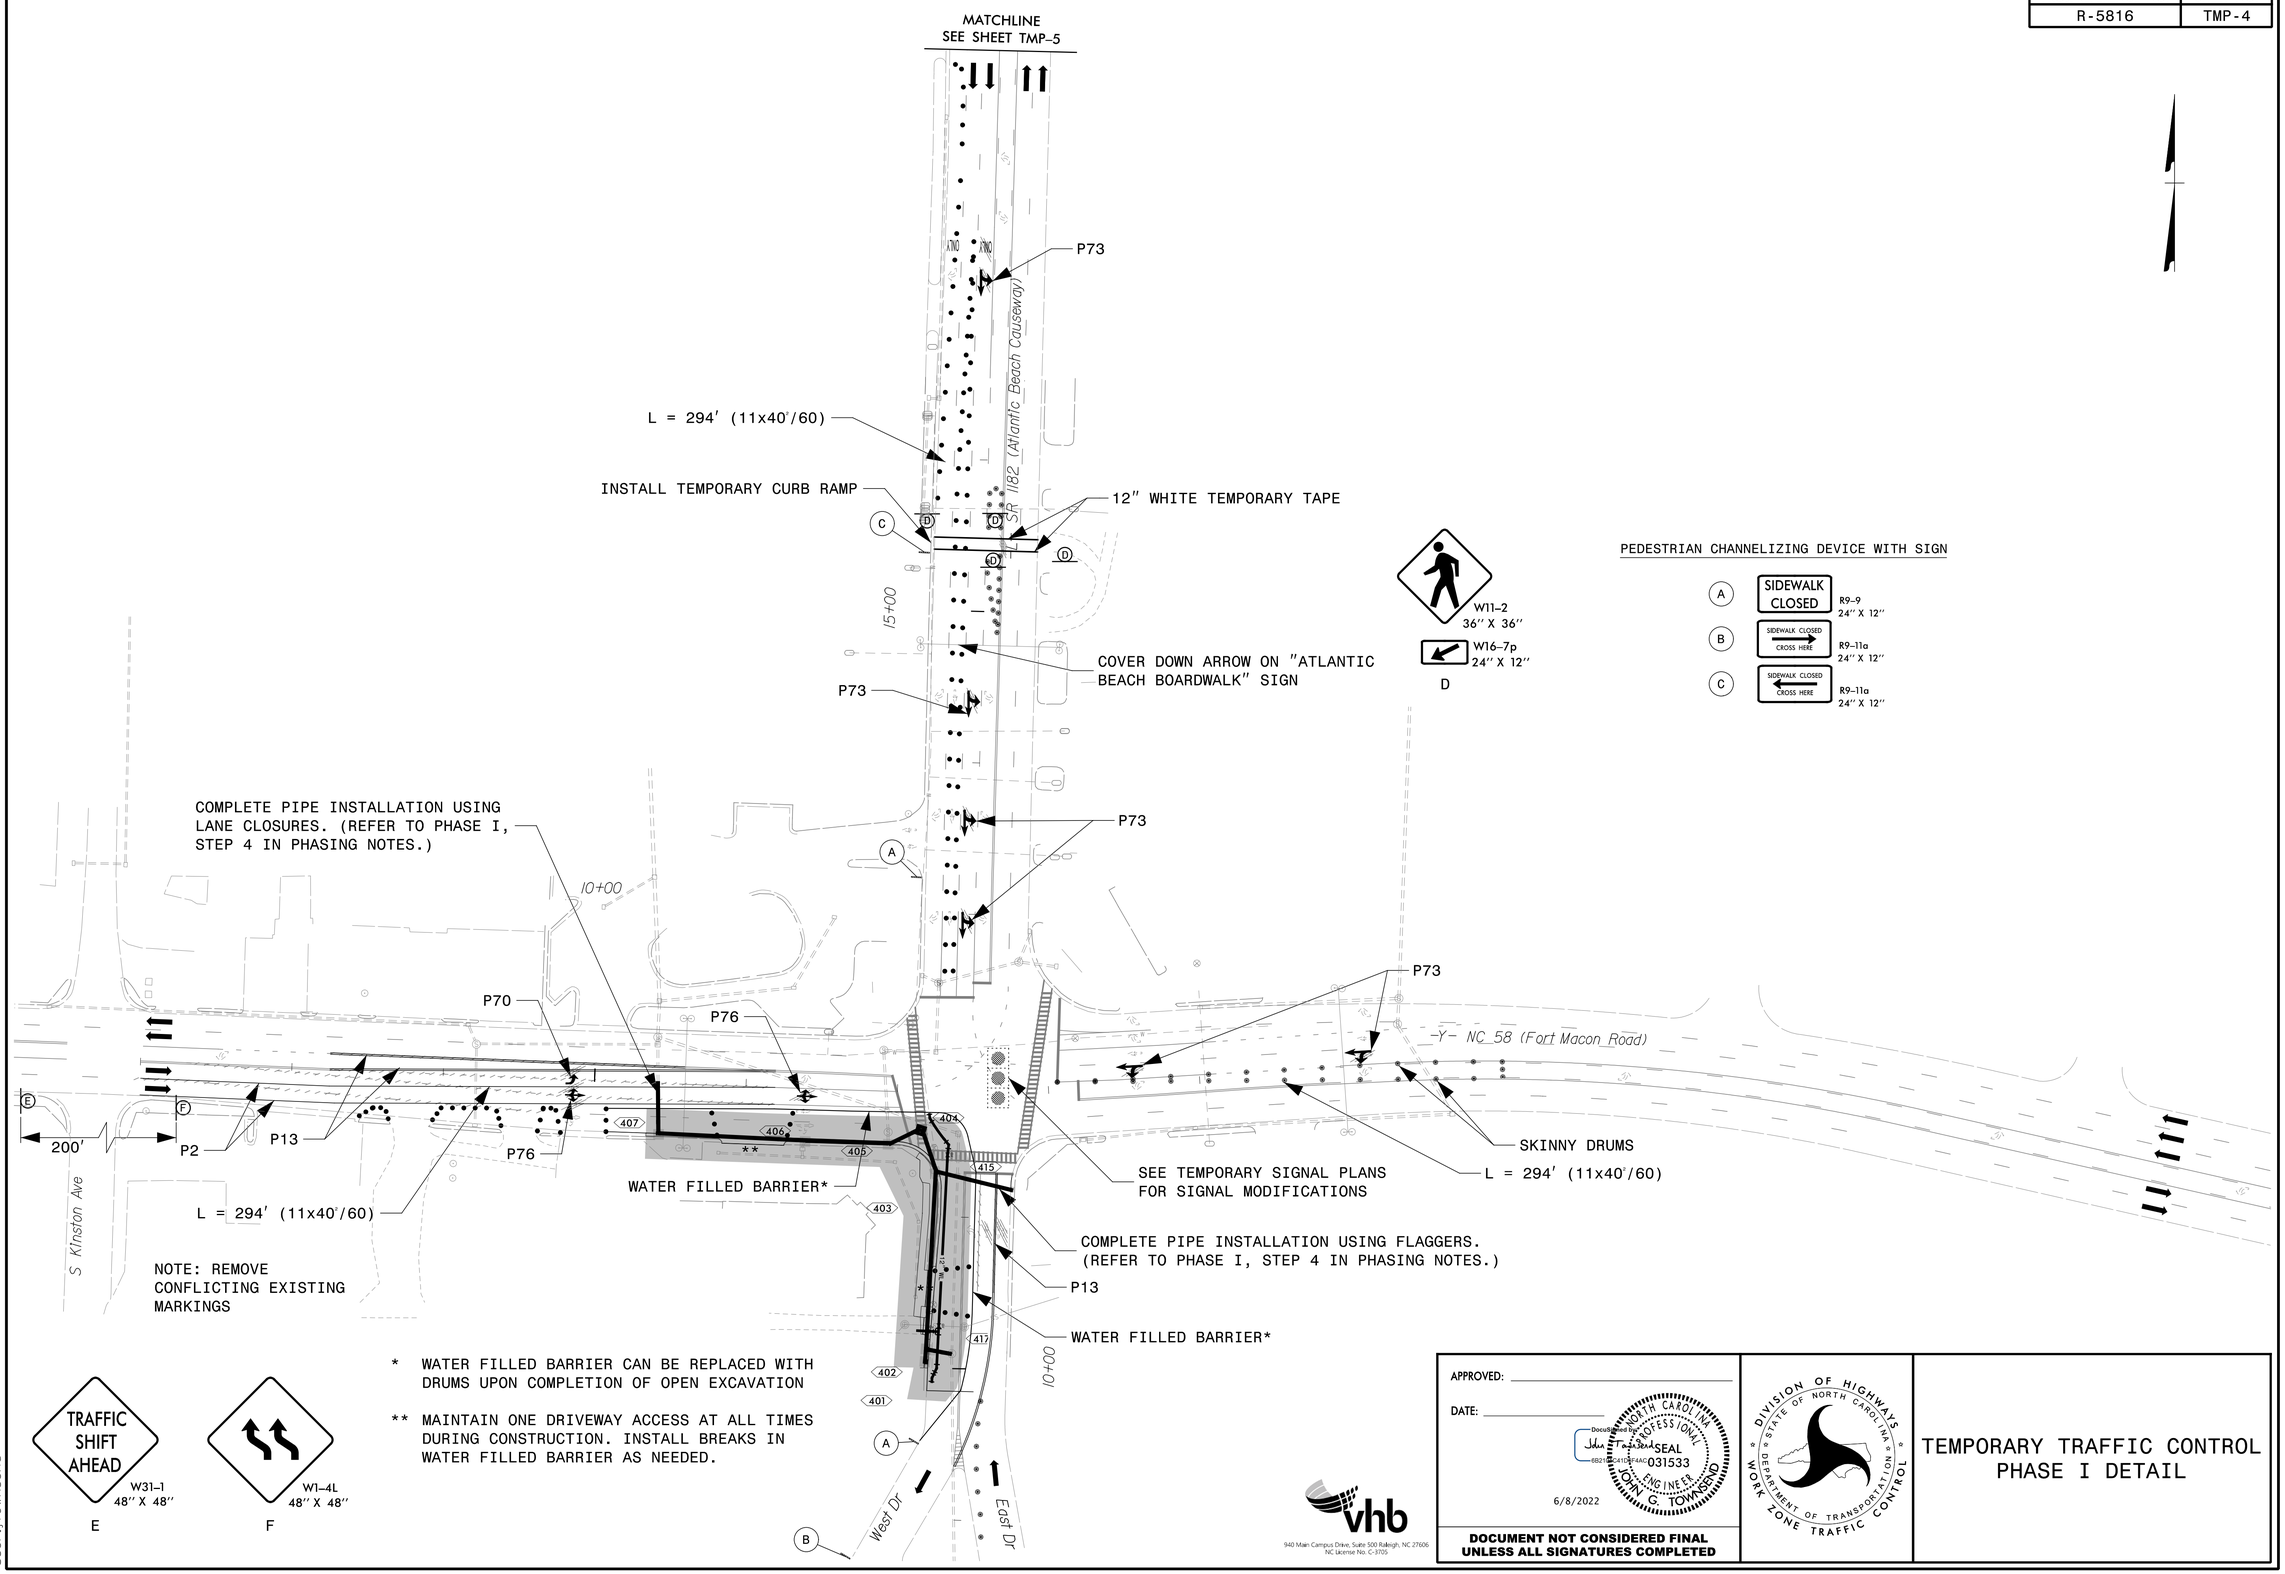

* WATER FILLED BARRIER CAN BE REPLACED WITH DRUMS UPON COMPLETION OF OPEN EXCAVATION

** MAINTAIN ONE DRIVEWAY ACCESS AT ALL TIMES DURING CONSTRUCTION. INSTALL BREAKS IN WATER FILLED BARRIER AS NEEDED.

vhb
940 Main Campus Drive, Suite 500 Raleigh, NC 27606
NC License No. C-3705

APPROVED: _____

DATE: _____

NORTH CAROLINA PROFESSIONAL SEAL 031533 ENGINEER JOHN C. TOWNSEND

DocuSigned by: John Townsend
6B3F8C41D5F4AC...

6/8/2022

DOCUMENT NOT CONSIDERED FINAL UNLESS ALL SIGNATURES COMPLETED

DIVISION OF HIGHWAYS · STATE OF NORTH CAROLINA · DEPARTMENT OF TRANSPORTATION · WORK ZONE TRAFFIC CONTROL

TEMPORARY TRAFFIC CONTROL PHASE I DETAIL

6/7/2022
R:\Traffic\TrafficControl\TCP\R5816_tmp_tmp04.dgn
User:jtownsend