DocuSign Envelope ID: 20AC5C59-CD46-45D7-8444-8C64B306347A

5/14/99

PROJECT REFERENCE NO.	SHEET NO.
R-5816	2A-1
R/W SHEET NO.	
ROADWAY DESIGN ENGINEER	PAVEMENT DESIGN ENGINEER

NORTH CAROLINA PROFESSIONAL SEAL 014493 ENGINEER
DocuSigned by: Jimmy Goodwright
64CB24C43AFE4E8...
7/14/2022

DOCUMENT NOT CONSIDERED FINAL UNLESS ALL SIGNATURES COMPLETED

FINAL PAVEMENT SCHEDULE

C1	PROP. APPROX. 1.5" ASPHALT CONCRETE SURFACE COURSE, TYPE S9.5C, AT AN AVERAGE RATE OF 168 LBS. PER SQ. YD.
C2	PROP. APPROX. 3" ASPHALT CONCRETE SURFACE COURSE, TYPE S9.5B, AT AN AVERAGE RATE OF 165 LBS. PER SQ. YD. IN EACH OF TWO LAYERS
C3	PROP. VAR. DEPTH ASPHALT CONCRETE SURFACE COURSE, TYPE S9.5B, AT AN AVERAGE RATE OF 110 LBS. PER SQ. YD. PER 1" DEPTH, TO BE PLACED IN LAYERS NOT TO EXCEED 1.5" IN DEPTH
D1	PROP. APPROX. 4" ASPHALT CONCRETE INTERMEDIATE COURSE, TYPE I19.0C, AT AN AVERAGE RATE OF 456 LBS. PER SQ. YD.
E1	PROP. APPROX. 4" ASPHALT CONCRETE BASE COURSE, TYPE B25.0C, AT AN AVERAGE RATE OF 456 LBS. PER SQ. YD.
R1	2'-6" CONCRETE CURB AND GUTTER
S	4" CONCRETE SIDEWALK
T	EARTH MATERIAL
U	EXISTING PAVEMENT
V1	1.5" MILLING BITUMINOUS PAVEMENT

–L– (ATLANTIC BEACH CAUSEWAY)

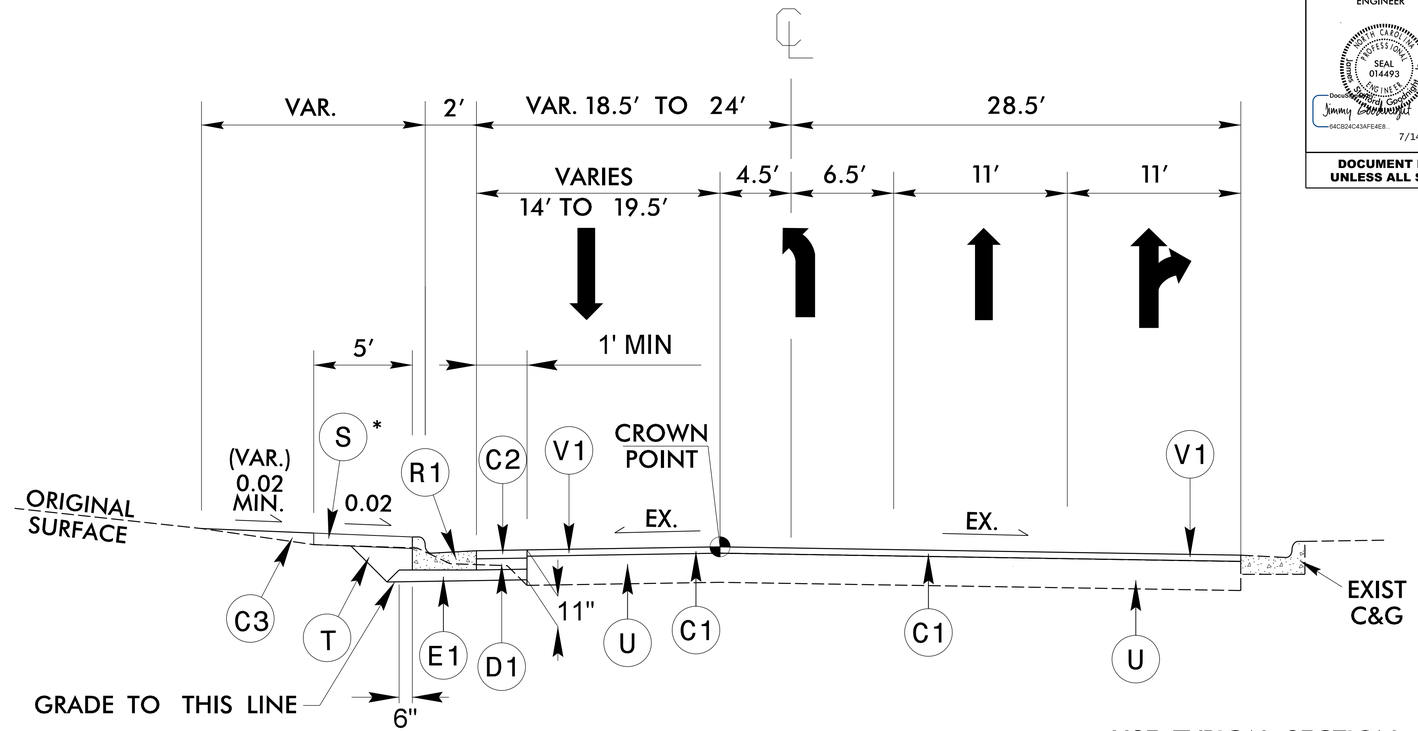

* SEE PLANS FOR SIDEWALK LOCATION

TYPICAL SECTION NO. 1

USE TYPICAL SECTION NO. 1

FROM –L– STA. 10+00.00 TO 12+73.00

MILL WITH (V1) AND RESURFACE WITH (C1)
FROM –L– STA. 9+85.00 TO 10+00.00

–L– (ATLANTIC BEACH CAUSEWAY)

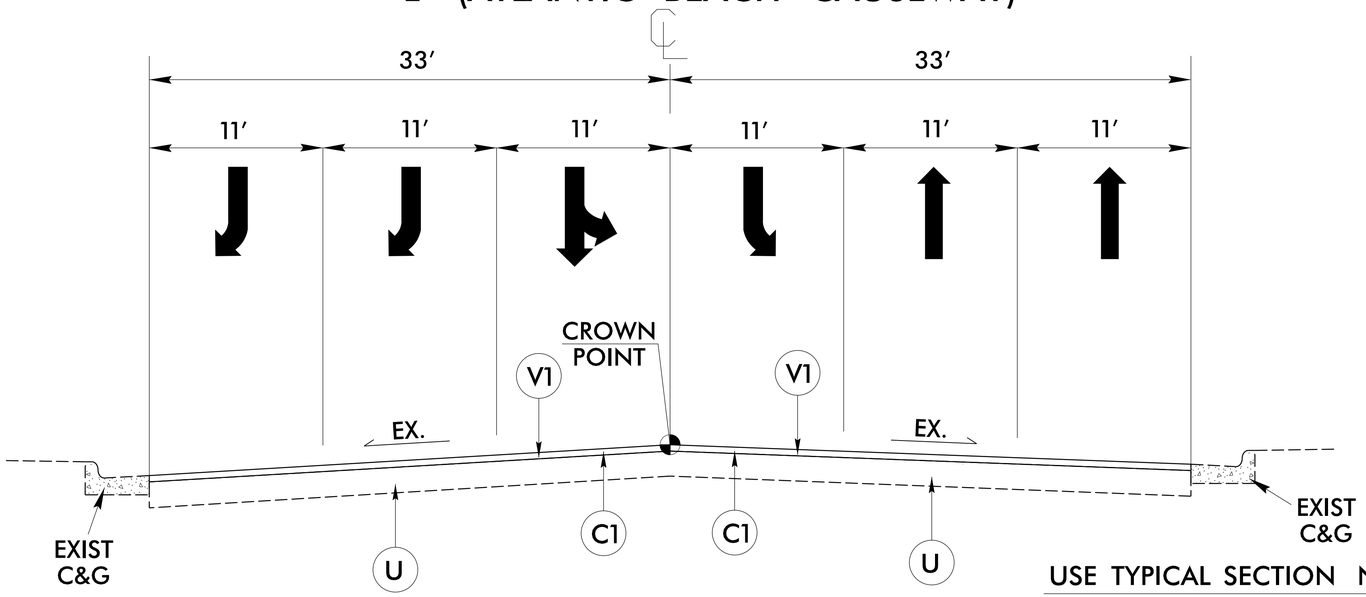

TYPICAL SECTION NO. 2

USE TYPICAL SECTION NO. 2

FROM –L– STA. 12+73.00 TO 15+00.00

PAVEMENT REPLACEMENT AT WHEEL CHAIR RAMPS

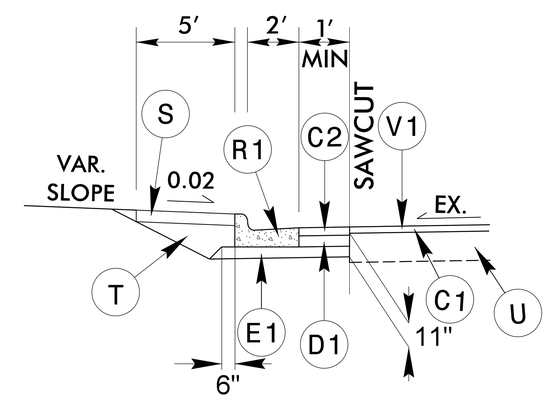

5/26/2022
R-5816_rdy_typ_dgn
jlovelladd