DocuSign Envelope ID: 20AC5C59-CD46-45D7-8444-8C64B306347A

5/28/99

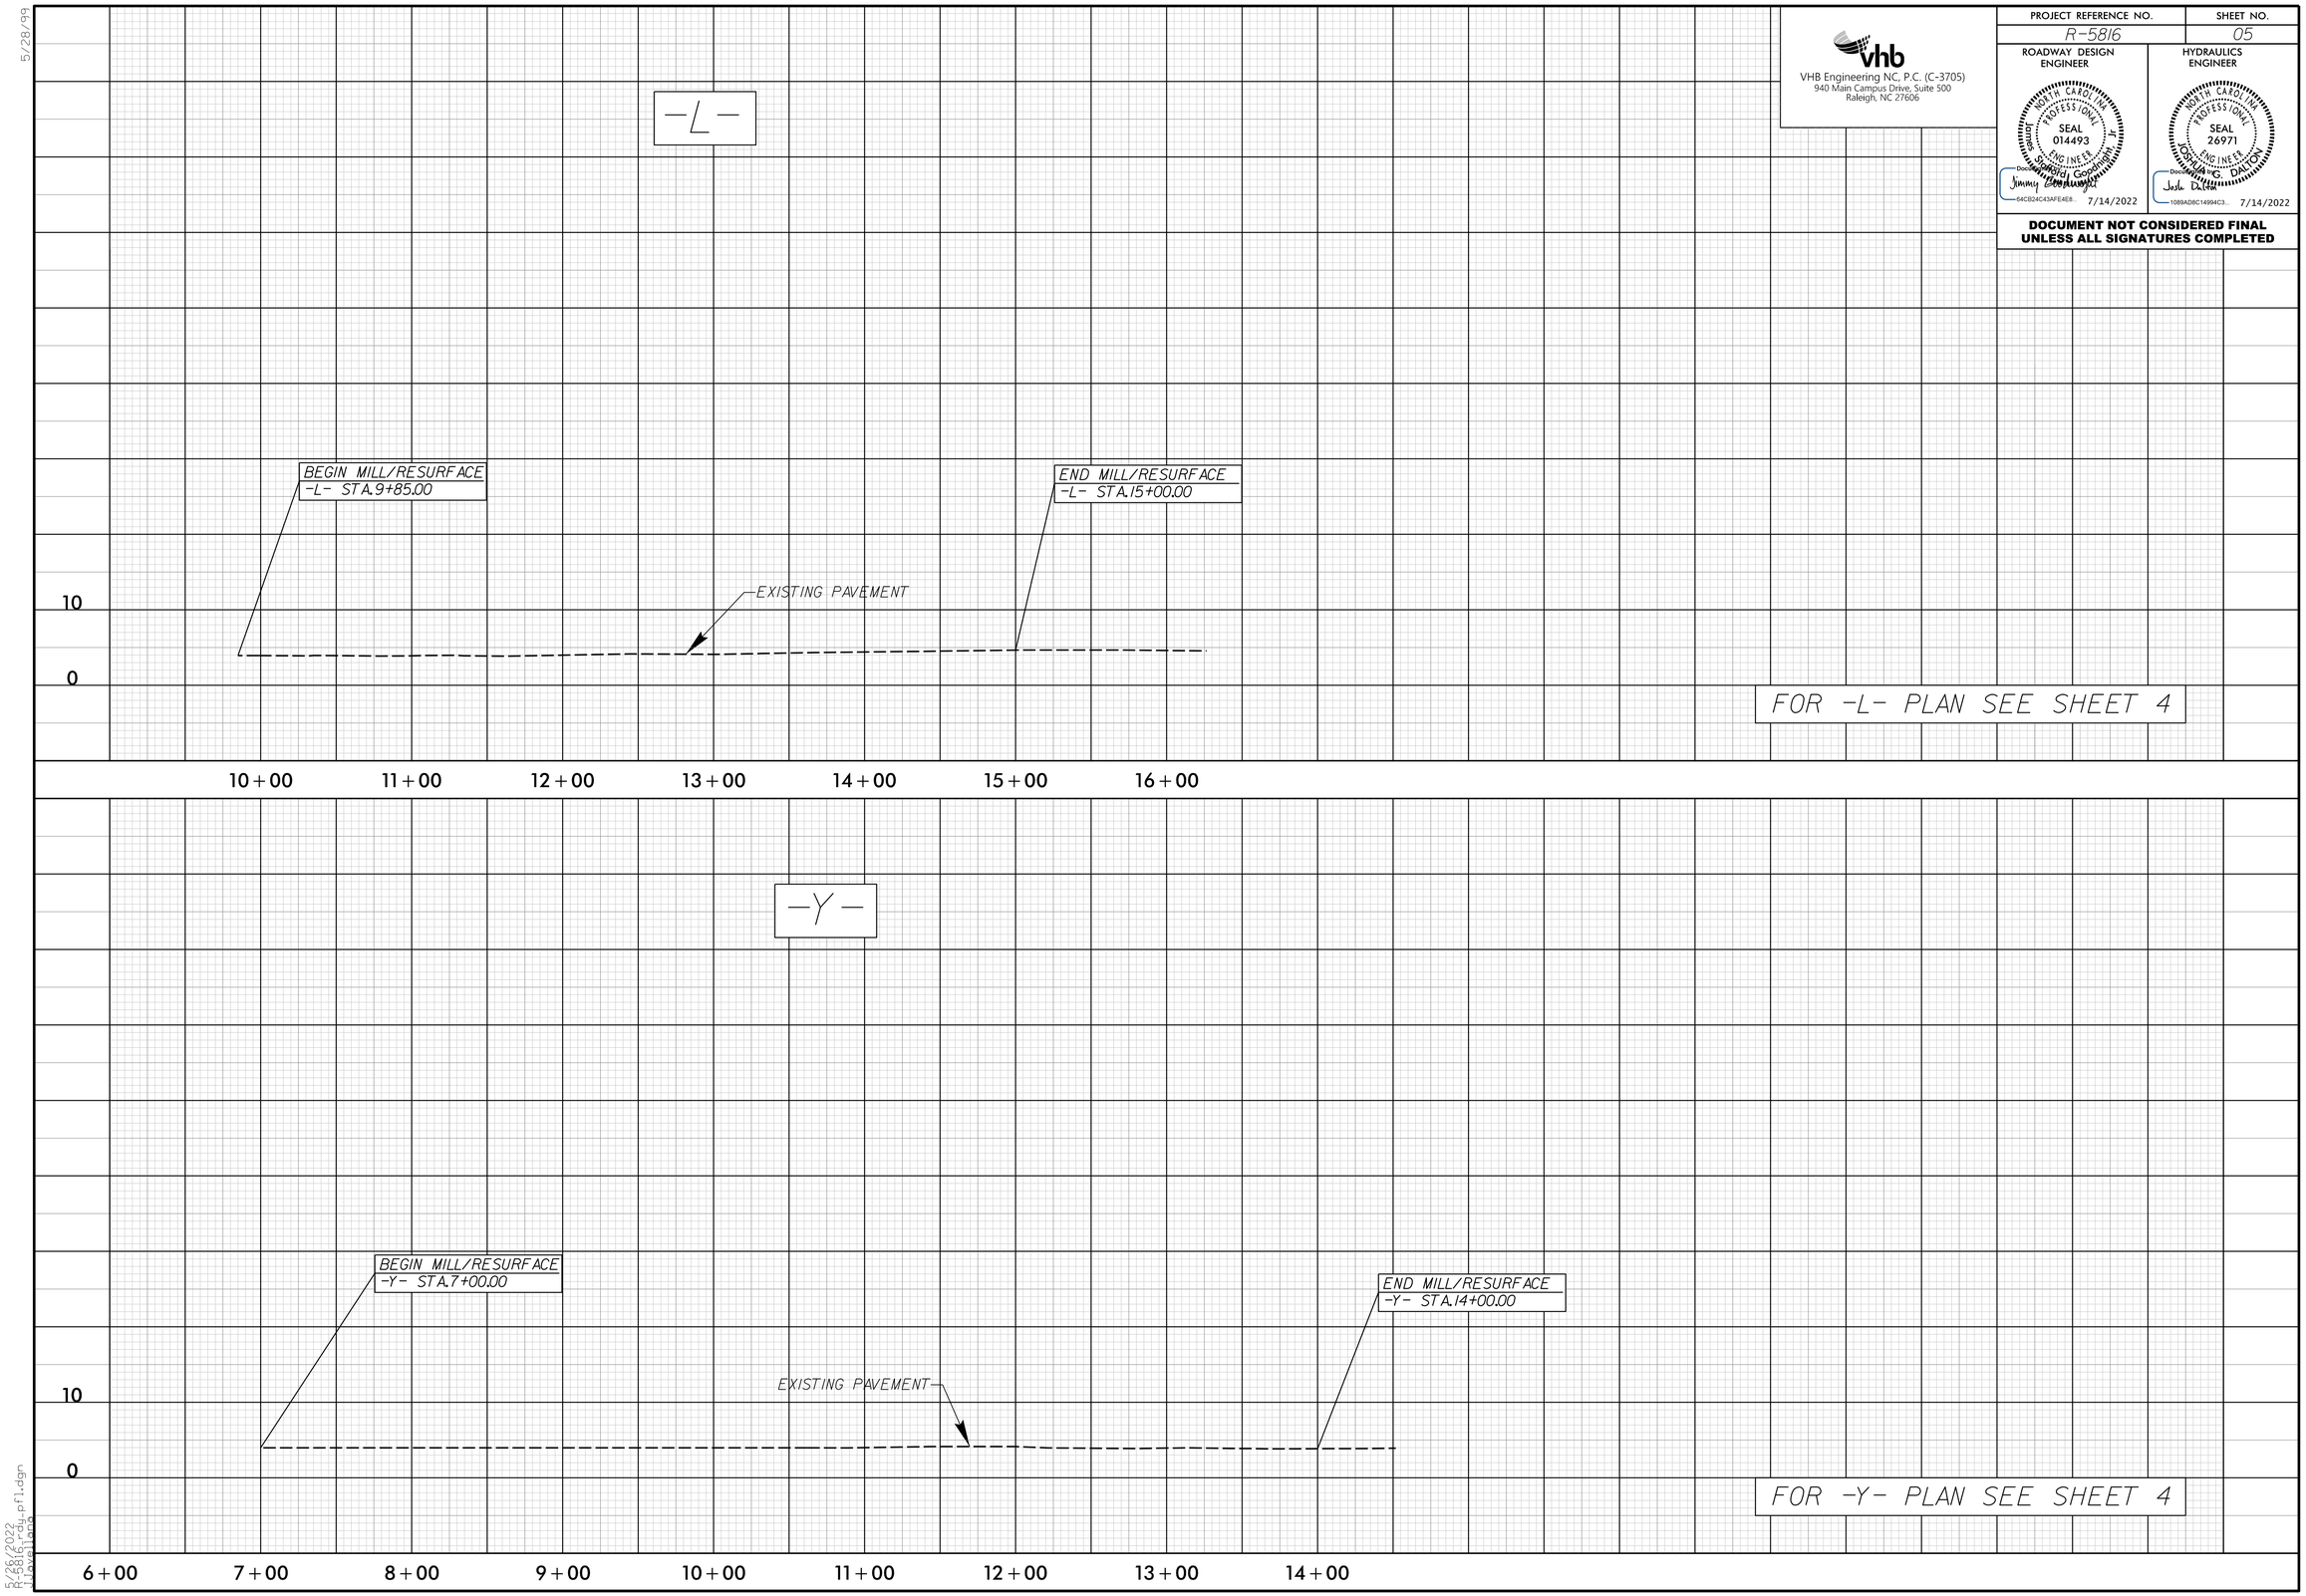

VHB Engineering NC, P.C. (C-3705)
940 Main Campus Drive, Suite 500
Raleigh, NC 27606

PROJECT REFERENCE NO.	SHEET NO.
R-5816	05

ROADWAY DESIGN ENGINEER	HYDRAULICS ENGINEER
NORTH CAROLINA PROFESSIONAL SEAL 014493 ENGINEER Stephen Goodnight	NORTH CAROLINA PROFESSIONAL SEAL 26971 ENGINEER JOSHUA G. DALTON
DocuSigned by: Jimmy Lee Blackburn 64CB24C43AFE4E8... 7/14/2022	DocuSigned by: Josh Dalton 1089AD8C14994C3... 7/14/2022

DOCUMENT NOT CONSIDERED FINAL UNLESS ALL SIGNATURES COMPLETED

5/26/2022
R-5816_sht_prof_pfl.dgn
jlavelle@vhb.com