PROJ. REFERENCE NO.	SHEET NO.
R-5816	TMP-6

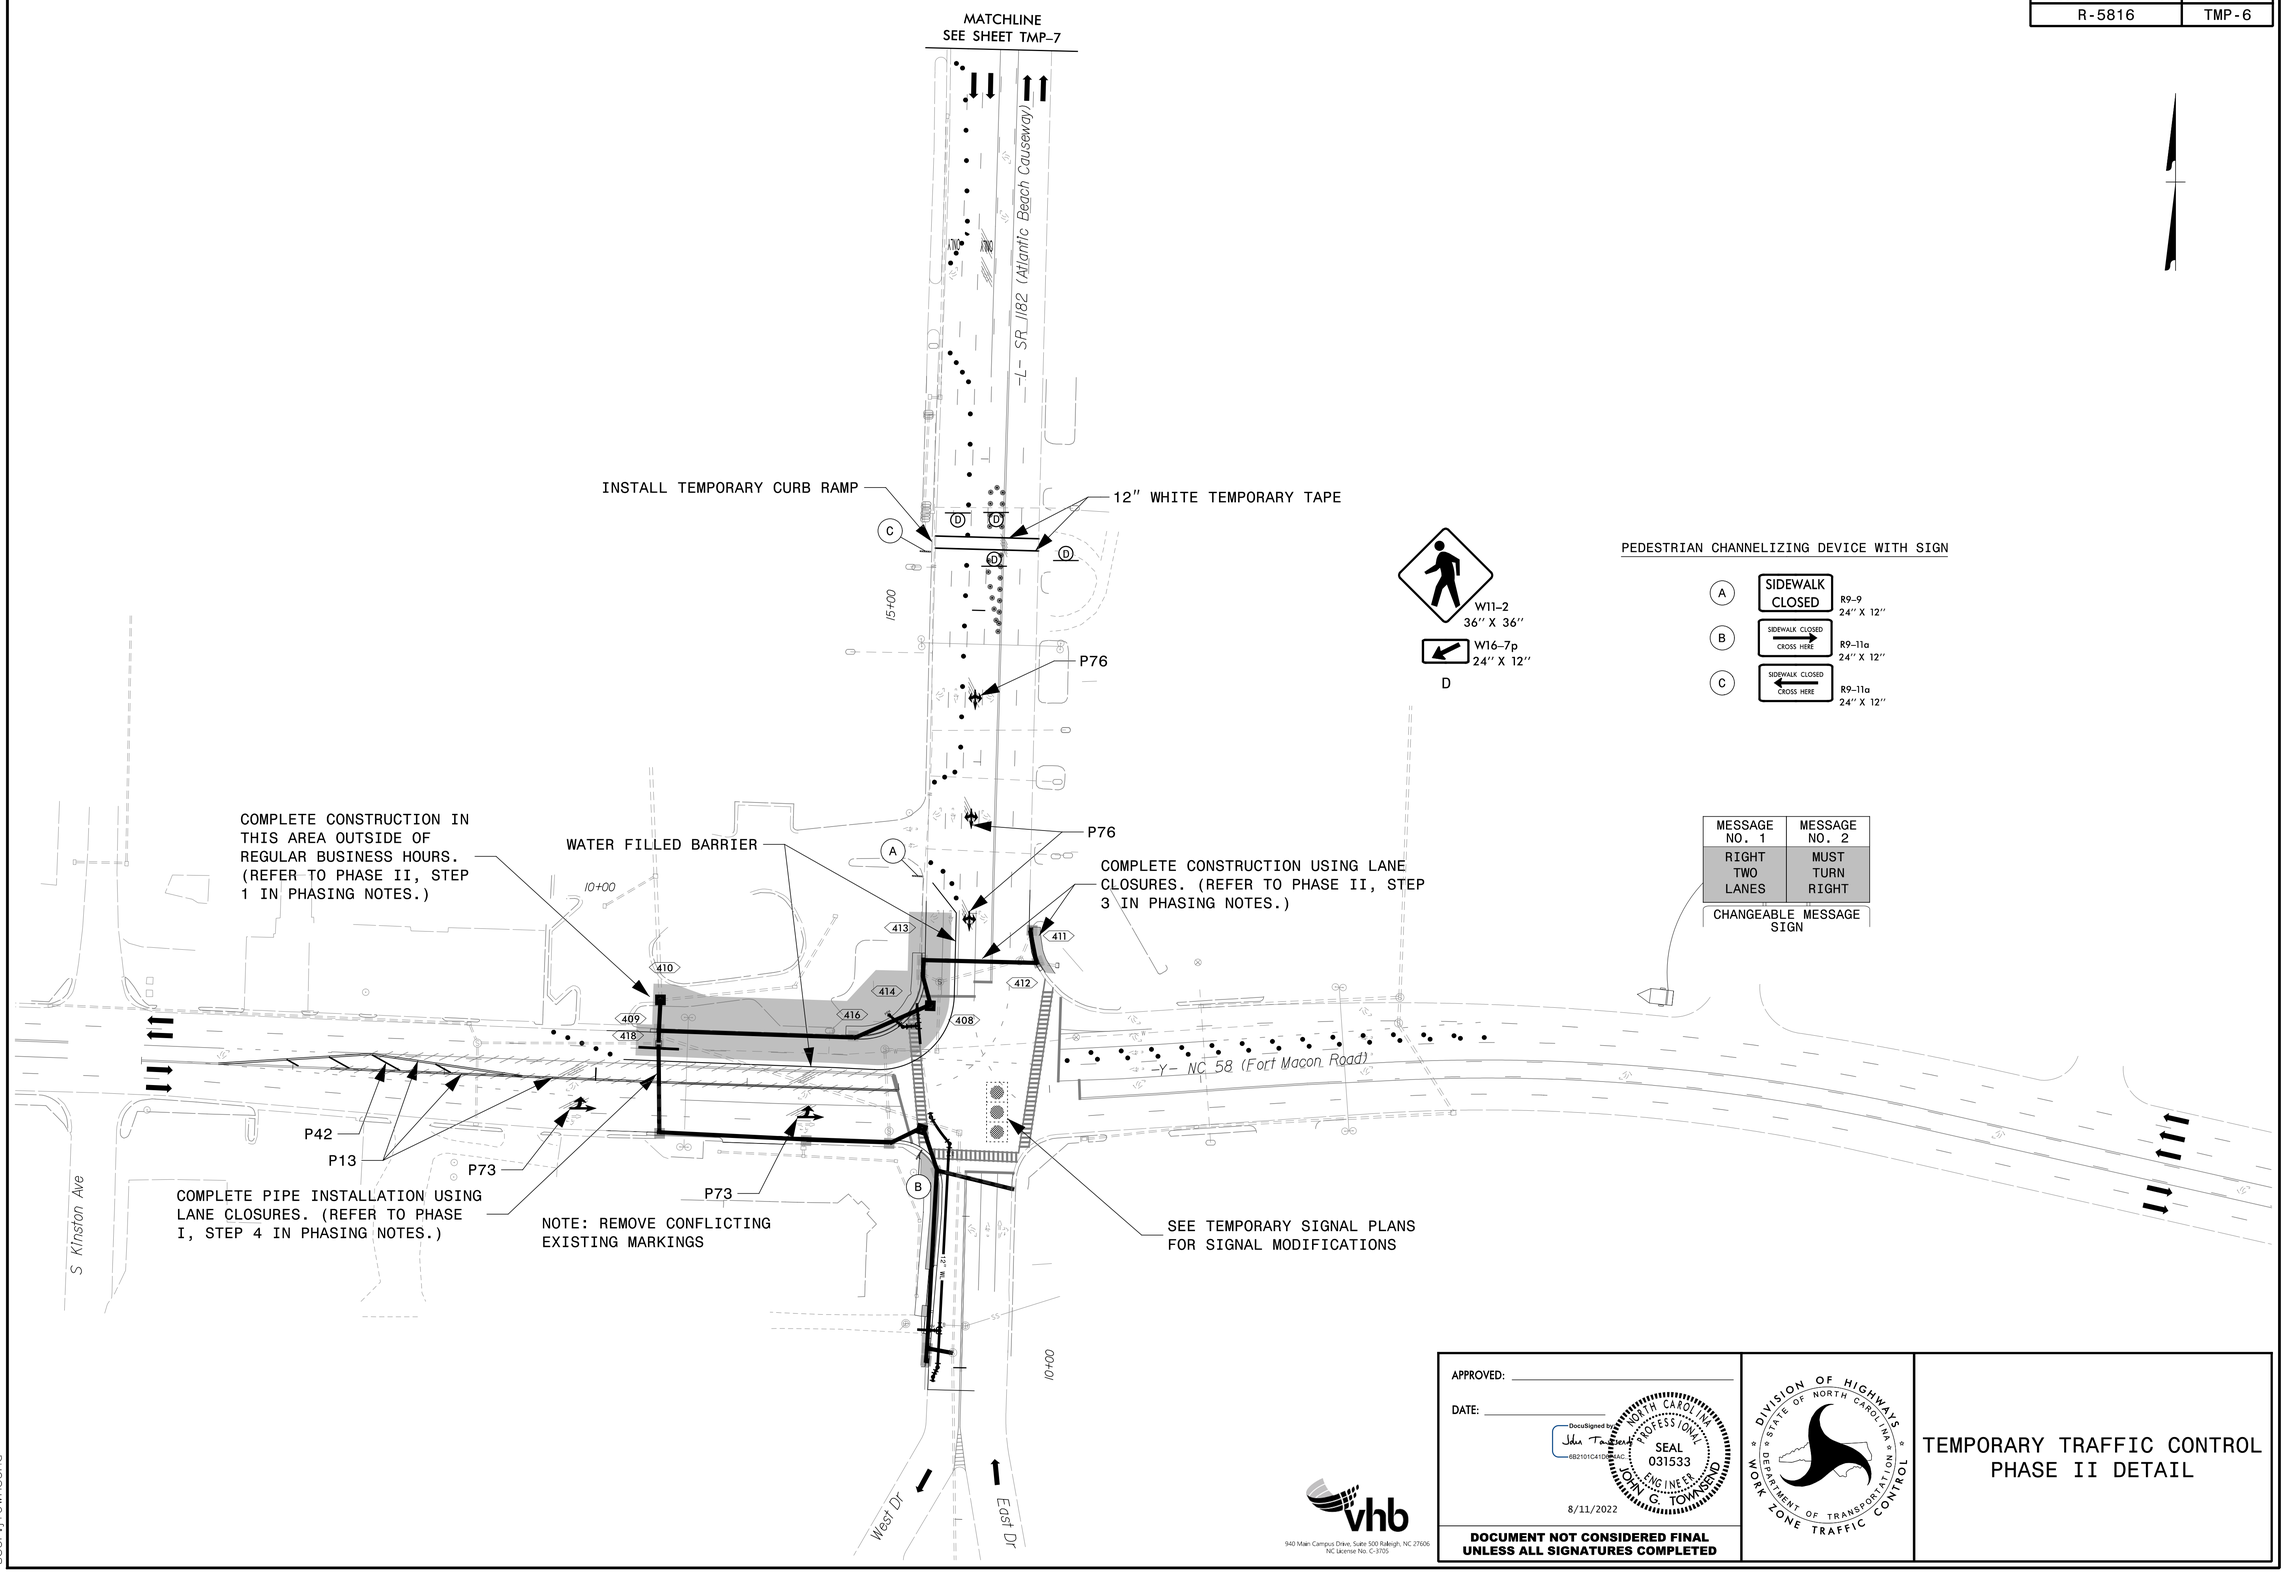

APPROVED: _____

DATE: _____

DocuSigned by: John Townsend
6B2101C410D84AC...

NORTH CAROLINA PROFESSIONAL SEAL 031533 ENGINEER JOHN C. TOWNSEND

8/11/2022

DOCUMENT NOT CONSIDERED FINAL UNLESS ALL SIGNATURES COMPLETED

vhb
940 Main Campus Drive, Suite 500 Raleigh, NC 27606
NC License No. C-3705

DIVISION OF HIGHWAYS · STATE OF NORTH CAROLINA · DEPARTMENT OF TRANSPORTATION · WORK ZONE TRAFFIC CONTROL

TEMPORARY TRAFFIC CONTROL PHASE II DETAIL

8/11/2022
R:\Traffic\TrafficControl\TCP\R5816_tmp_tmp06.dgn
User:jtrownsend