TIP NO.	SHEET NO.
R-5816	PMP-2

APPROVED: _____

DATE: _____

SEAL

NORTH CAROLINA PROFESSIONAL SEAL 031533 ENGINEER JOHN G. TOWNSEND

DocuSigned by: John Townsend 6B2101C41D6...

4/5/2022

DOCUMENT NOT CONSIDERED FINAL UNLESS ALL SIGNATURES COMPLETED

NAD 83/NA 2011

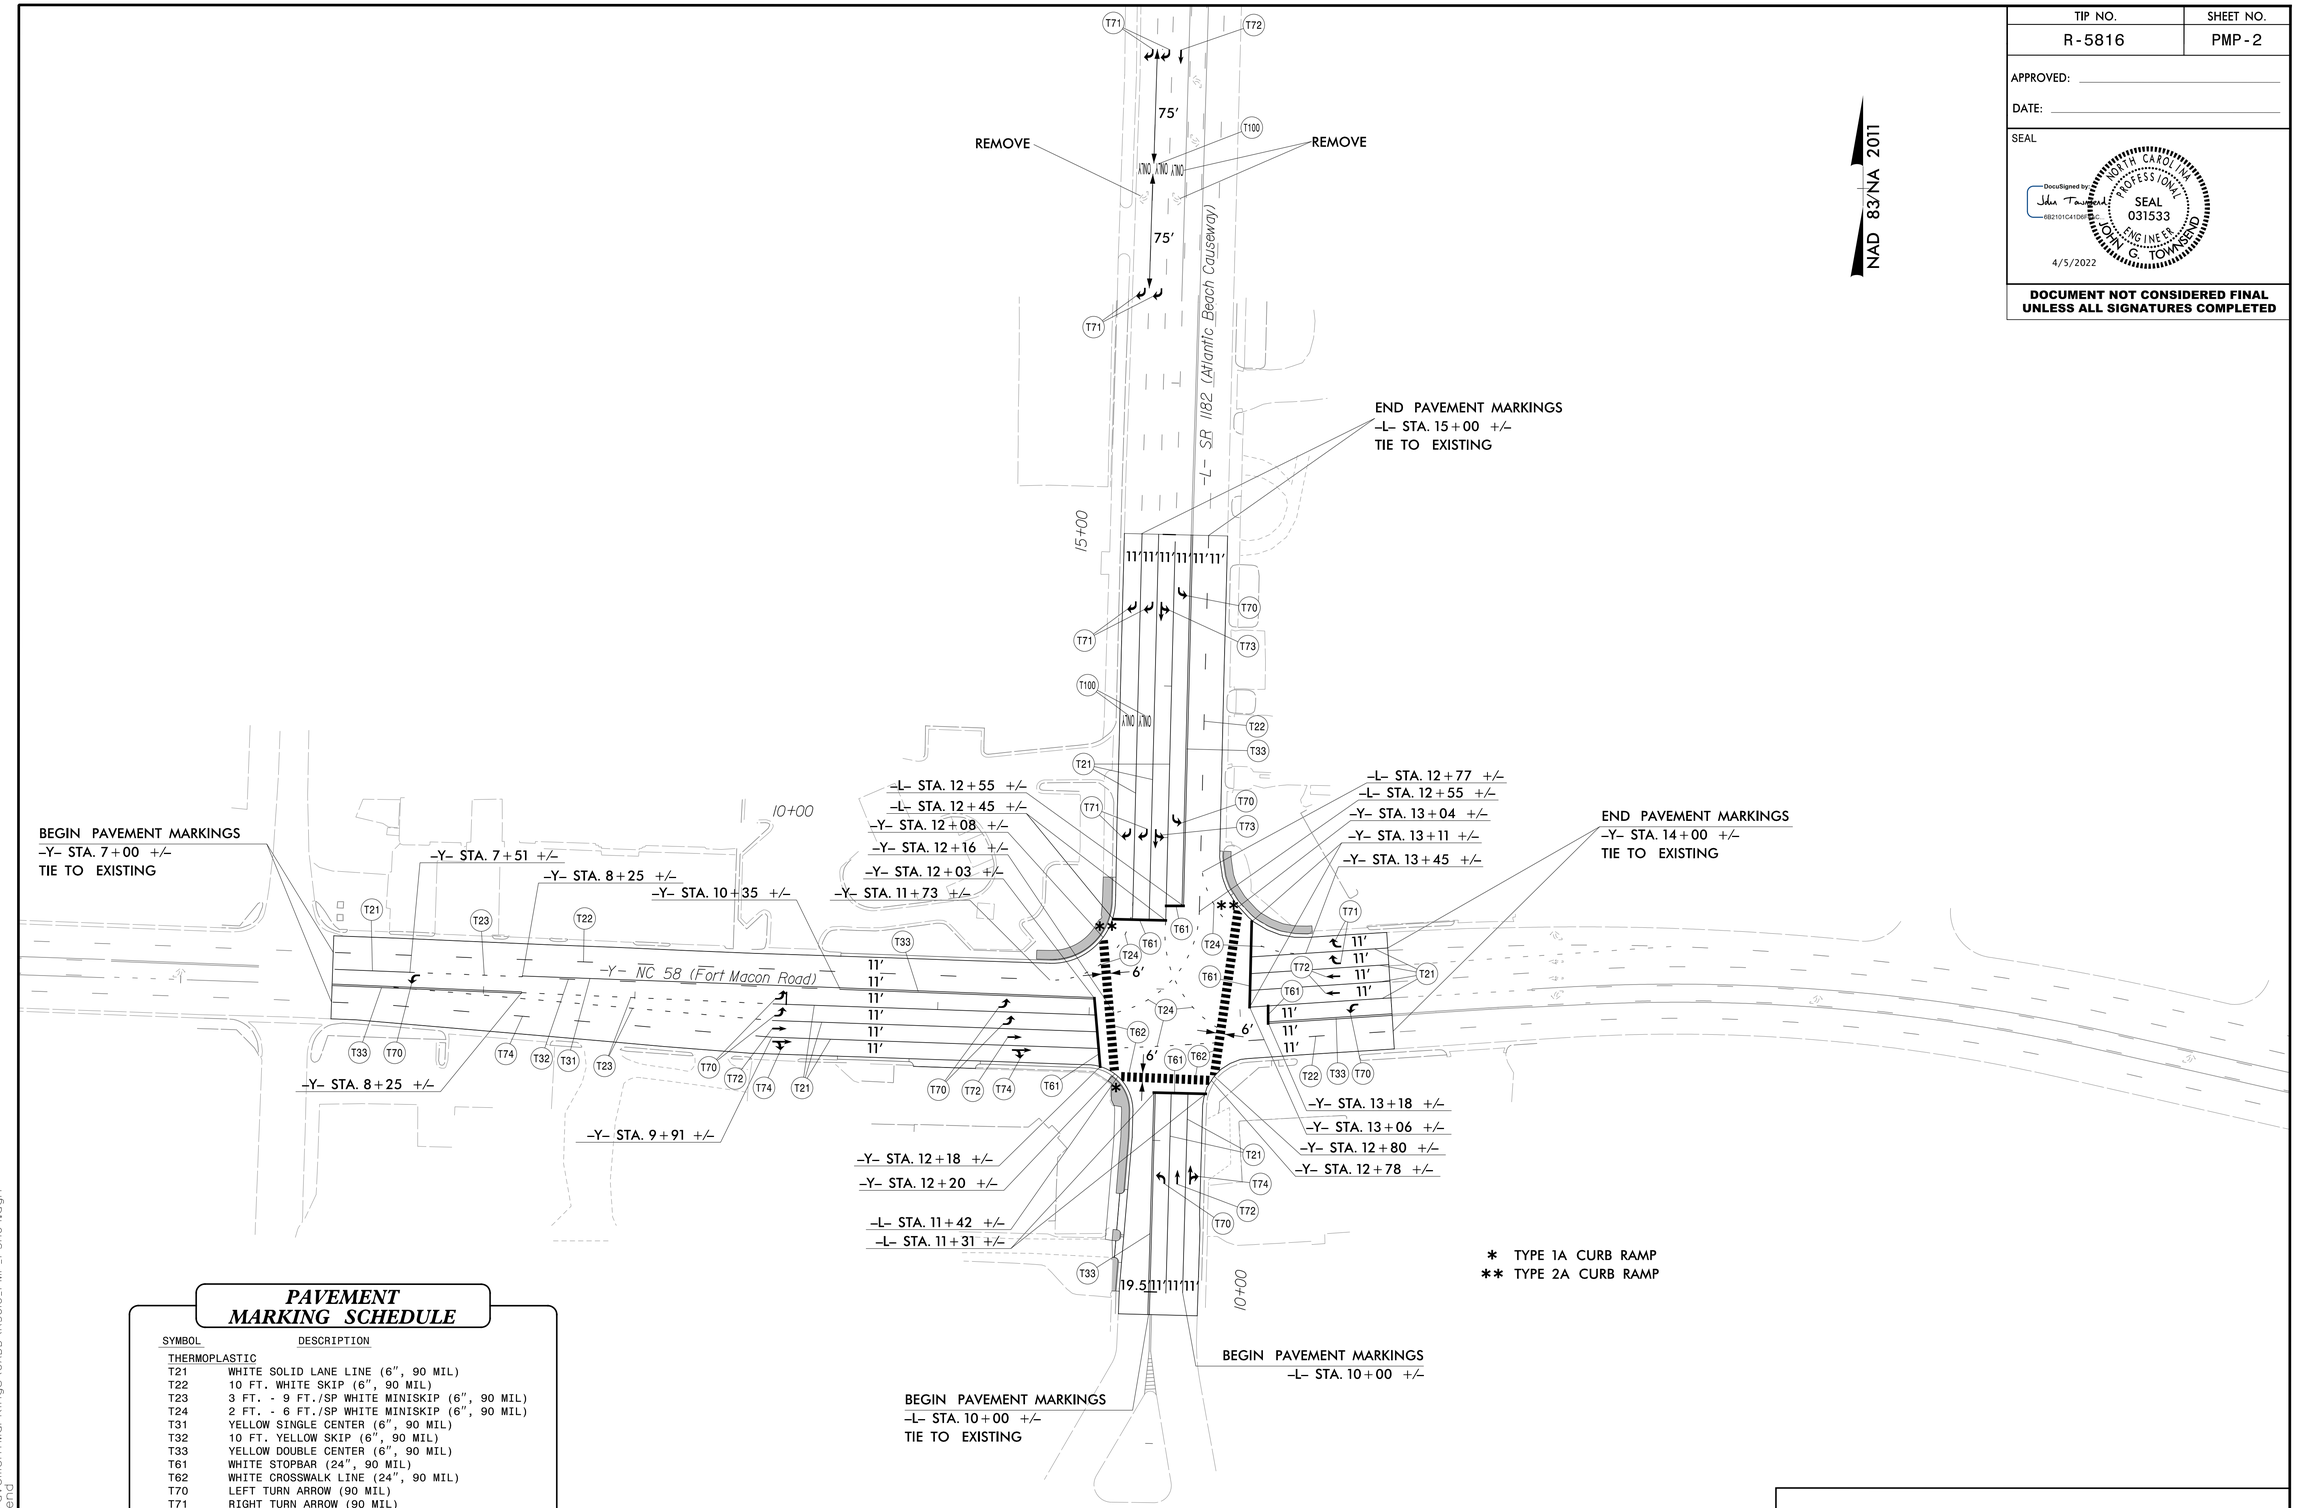

PAVEMENT MARKING SCHEDULE

SYMBOL	DESCRIPTION
THERMOPLASTIC	
T21	WHITE SOLID LANE LINE (6", 90 MIL)
T22	10 FT. WHITE SKIP (6", 90 MIL)
T23	3 FT. - 9 FT./SP WHITE MINISKIP (6", 90 MIL)
T24	2 FT. - 6 FT./SP WHITE MINISKIP (6", 90 MIL)
T31	YELLOW SINGLE CENTER (6", 90 MIL)
T32	10 FT. YELLOW SKIP (6", 90 MIL)
T33	YELLOW DOUBLE CENTER (6", 90 MIL)
T61	WHITE STOPBAR (24", 90 MIL)
T62	WHITE CROSSWALK LINE (24", 90 MIL)
T70	LEFT TURN ARROW (90 MIL)
T71	RIGHT TURN ARROW (90 MIL)
T72	STRAIGHT ARROW (90 MIL)
T73	COMBO. LEFT/STRAIGHT ARROW (90 MIL)
T74	COMBO. RIGHT/STRAIGHT ARROW (90 MIL)
T100	ALPHANUMERIC CHAR. (90 MIL)

PAVEMENT MARKING DETAIL

4/5/2022
R:\Traffic\PavementMarkings\CADD\R5816_PMP_PSH04.dgn
User:jtownsend