PROJECT REFERENCE NO.	SHEET NO.
17BP.2.R.48	P1

PITT 63 NW 3 APPLICATION
NC 102, OVER FORK SWAMP CREEK
76' LONG BY 27.5' WIDE REINFORCED CONCRETE BRIDGE ON TIMBER PILES
TO BE REPLACED WITH A 90' LONG X 36' WIDE CORED SLAB BRIDGE
GARDNERVILLE USGS QUAD MAP
SHEET NUMBER 69-A OF THE SOIL SURVEY OF PITT COUNTY
MIDDLE NEUSE 03020202 NEUSE RIVER BASIN
NEUSE RIPARIAN BUFFER RULES APPLY
NO MORATORIUM AS PER TRAVIS WILSON, NCWRC
WBS ELEMENT NUMBER 17BP.2.R.48
SCALE: 1"=20'

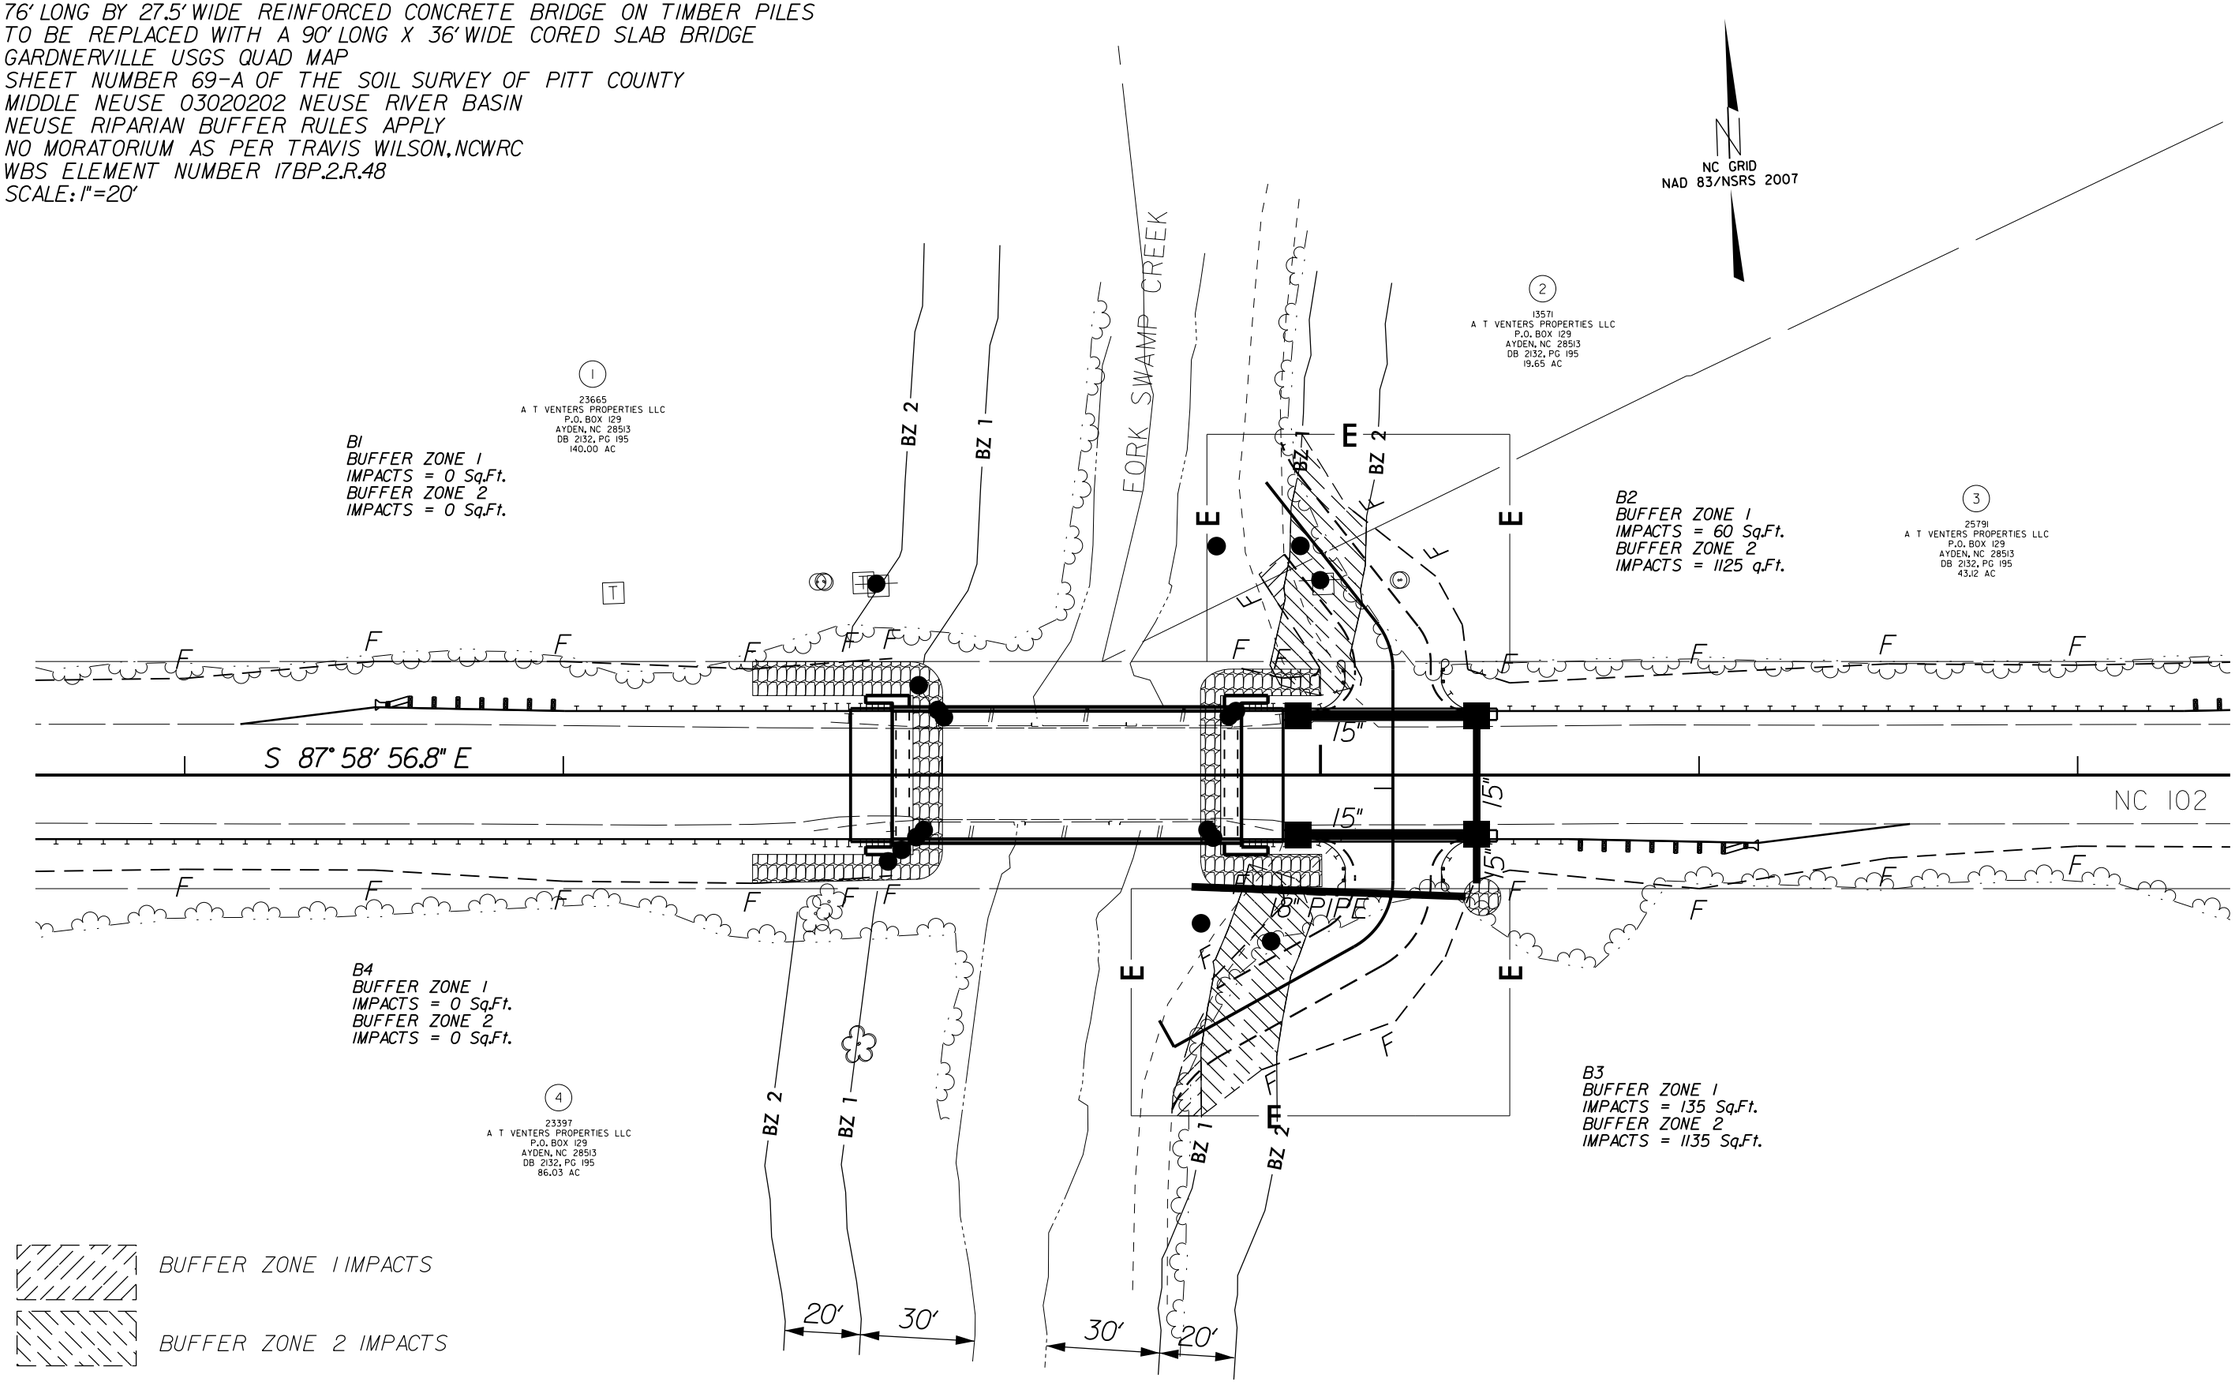

TOTAL BUFFER IMPACTS:
ZONE 1 = 195 Sq.Ft.(0.0045 ACRES)
ZONE 2 = 2260 Sq.Ft.(0.0519 ACRES)

TOTAL STREAM IMPACTS: 0 LINEAR FEET
TOTAL WETLAND IMPACTS: 0 Sq.Ft.

REVISIONS

8/17/99

24-JUL-2013 10:50
G:\PROJECTS\PITT\Pitt63\Pitt63_ddc2_psh_permit.dgn
Bbrame AT 02CAD251808