09/08/99

TIP PROJECT: W-5601M

CONTRACT: DB00205

See Sheet 1-A For Index of Sheets

STATE OF NORTH CAROLINA
DIVISION OF HIGHWAYS

PITT COUNTY

STATE	STATE PROJECT REFERENCE NO.	SHEET NO.	TOTAL SHEETS
N.C.	W-5601M	1	

STATE PROJ. NO.	F. A. PROJ. NO.	DESCRIPTION
50138.1.FR14	HSIP-0033(15)	PE
50138.2.FR14	HSIP-0033(15)	RW
50138.3.FR14	HSIP-0033(15)	CONST

LOCATION: NC33 FROM REDMOND LANE TO PITT #50

TYPE OF WORK: MILLING, WIDENING, RESURFACING, SHOULDER RECONSTRUCTION AND THERMOPLASTIC PAVEMENT MARKING.

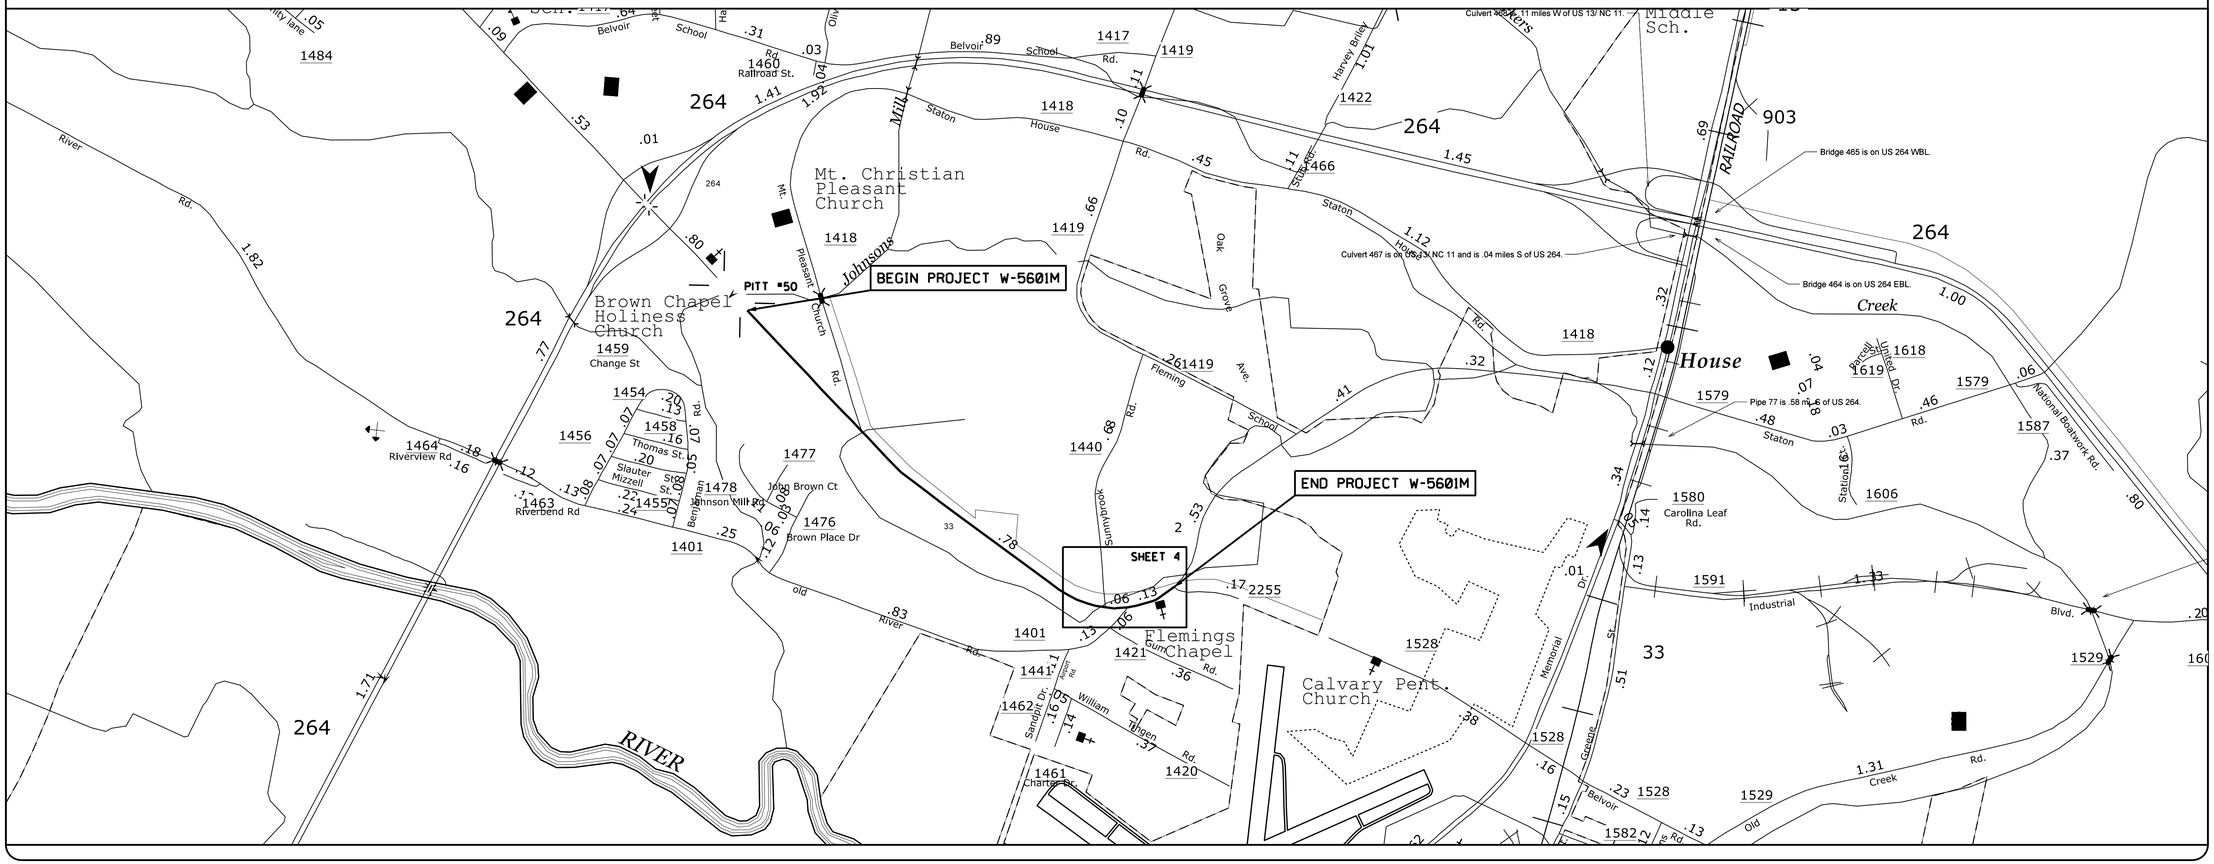

GRAPHIC SCALES

50 25 0 50 100
PLANS

50 25 0 50 100
PROFILE (HORIZONTAL)

0
PROFILE (VERTICAL)

DESIGN DATA

ADT 2013 = 6800
ADT =
DHV = %
D = %
T = % *
V = MPH
* TTST = DUAL
FUNC CLASS =

TIER

PROJECT LENGTH

TOTAL LENGTH TIP PROJECT W-5601M = 1.459 MILES

Prepared in the Office of:

DIVISION OF HIGHWAYS

1704 N. Greene St., Greenville NC, 27834

2012 STANDARD SPECIFICATIONS

RIGHT OF WAY DATE:
N/A

LETTING DATE:
DECEMBER 2014

DWAYNE ALLIGOOD
PROJECT ENGINEER

LANG JONES
PROJECT DESIGN ENGINEER

HYDRAULICS ENGINEER

NORTH CAROLINA PROFESSIONAL SEAL 16710 ENGINEER DWAYNE H. ALLIGOOD

DocuSigned by: Dwayne Alligood
E7E43C260C374D1...
11/10/2014
P.E.
SIGNATURE:

ROADWAY DESIGN ENGINEER

NORTH CAROLINA PROFESSIONAL SEAL 16710 ENGINEER DWAYNE H. ALLIGOOD

DocuSigned by: Dwayne Alligood
E7E43C260C374D1...
11/10/2014
P.E.
SIGNATURE:

STATE OF NORTH CAROLINA DEPARTMENT OF TRANSPORTATION

06-NOV-2014 12:22
G:\PROJECTS\PITT\NC33_Redmond_US264_Widening\nc33_pshl.dgn
$$$$USERNAME$$$$