PROJECT REFERENCE NO.	SHEET NO.
W-5601M	4
R/W SHEET NO.	
ROADWAY DESIGN ENGINEER	HYDRAULICS ENGINEER

NORTH CAROLINA PROFESSIONAL SEAL 16710 ENGINEER DWAYNE ROBERGOOD
Dwayne Robergood
Digitally signed by: Dwayne Robergood
DocuSign Envelope ID: 0FE2CC0D-B7A7-4E1D-A7A7-A7A7A7A7A7A7

NC GRID
NAD 83/NSRS 2007

NOTE: BEGIN WIDENING AND RESURFACING AT PITT #50 SEE TYPICAL SECTION #1

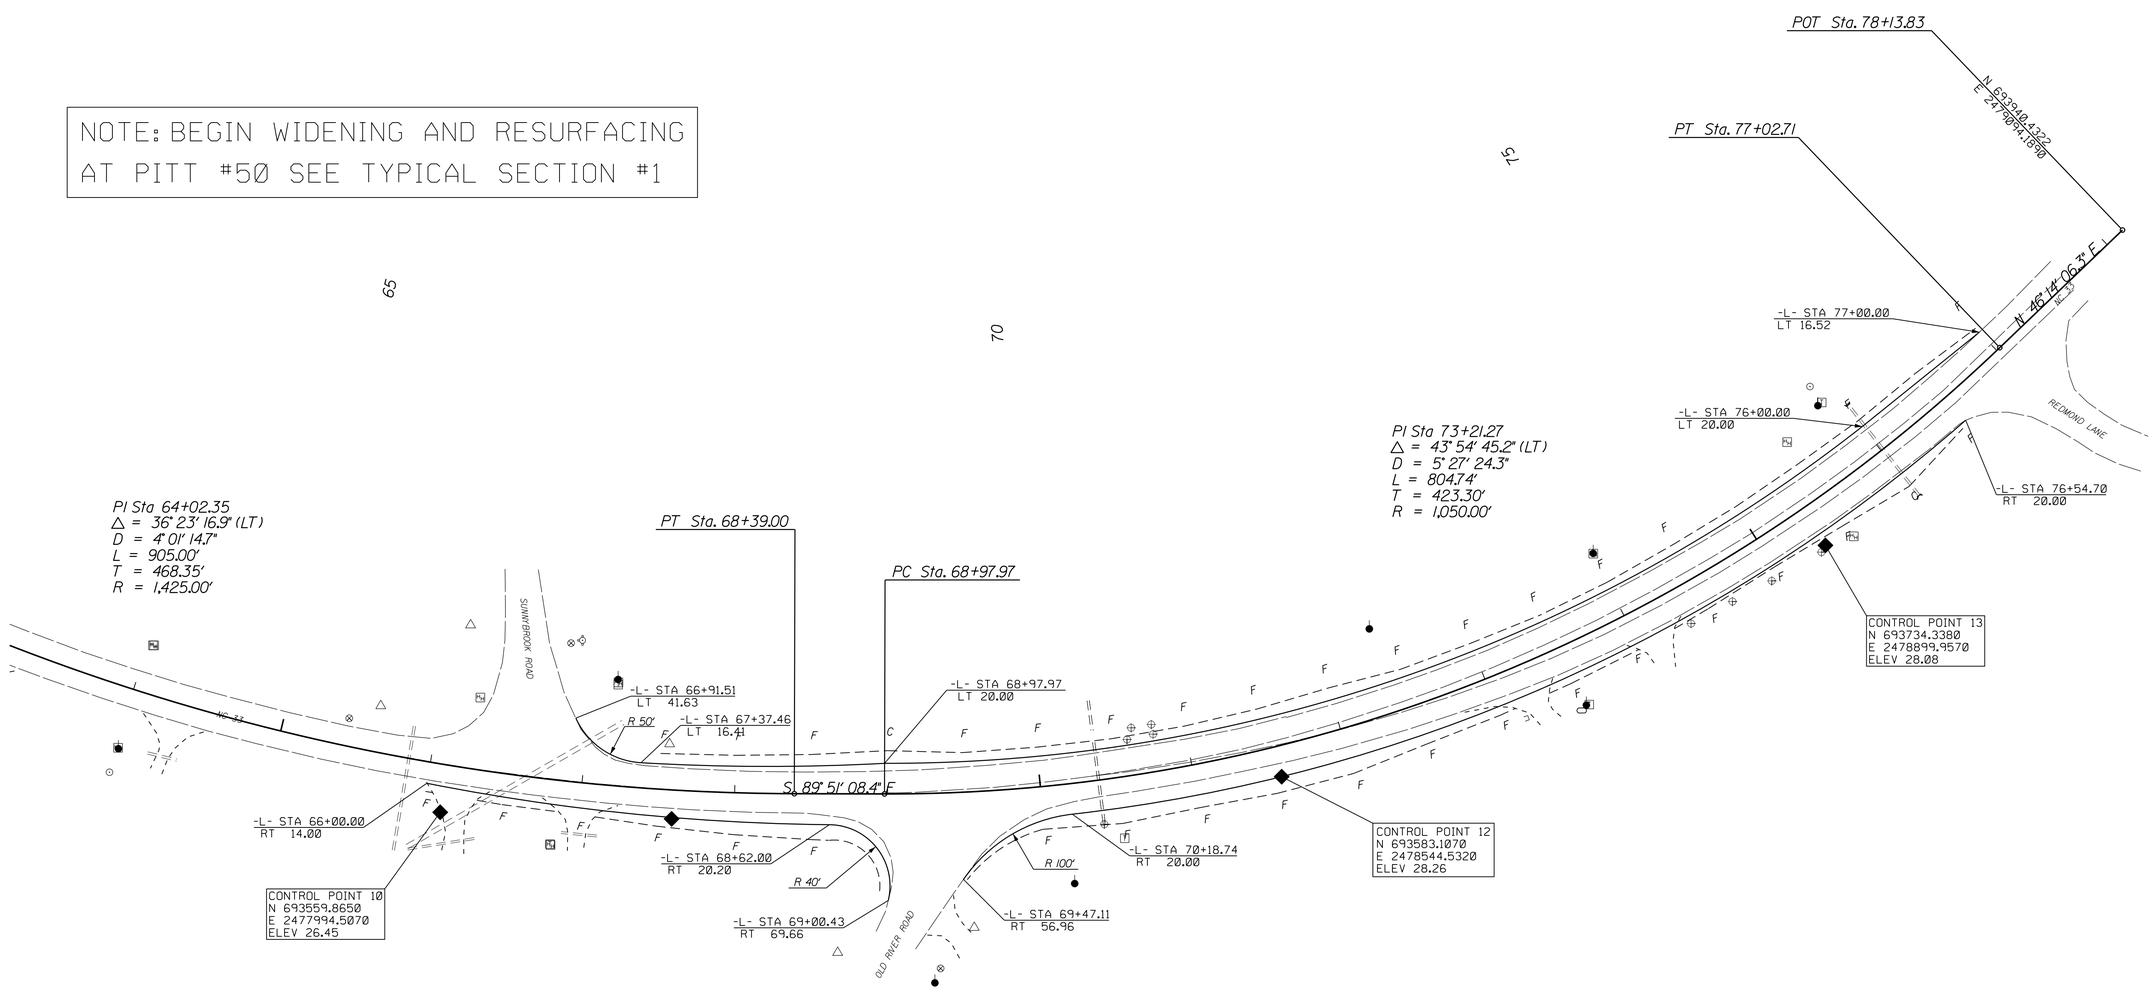

REVISIONS

8/17/99

06-NOV-2014 15:23
C:\DOCUMENTS AND SETTINGS\WC33_Redmond_US264_Widening\nc33_psh4.dgn
$$$$USERNAME$$$$