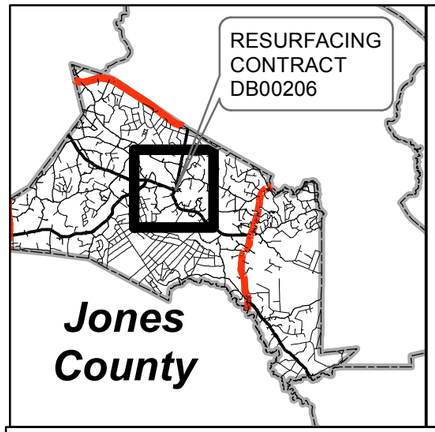

MAP 1
Jones 29 to Beginning of Curb and Gutter 214' x 28'

MAP 2
Beginning of Curb and Gutter to Crossing of NC 41 and Weber St 475' x 28'

MAP 3
Crossing of NC 41 and Weber St to End of Curb and Gutter 3036' x 45'

MAP 4
End of Curb and Gutter to 600' W of SR 1368 2224' x Varies

MAP 5
Jones County Maintenance Yard

RESURFACING CONTRACT: DB00206
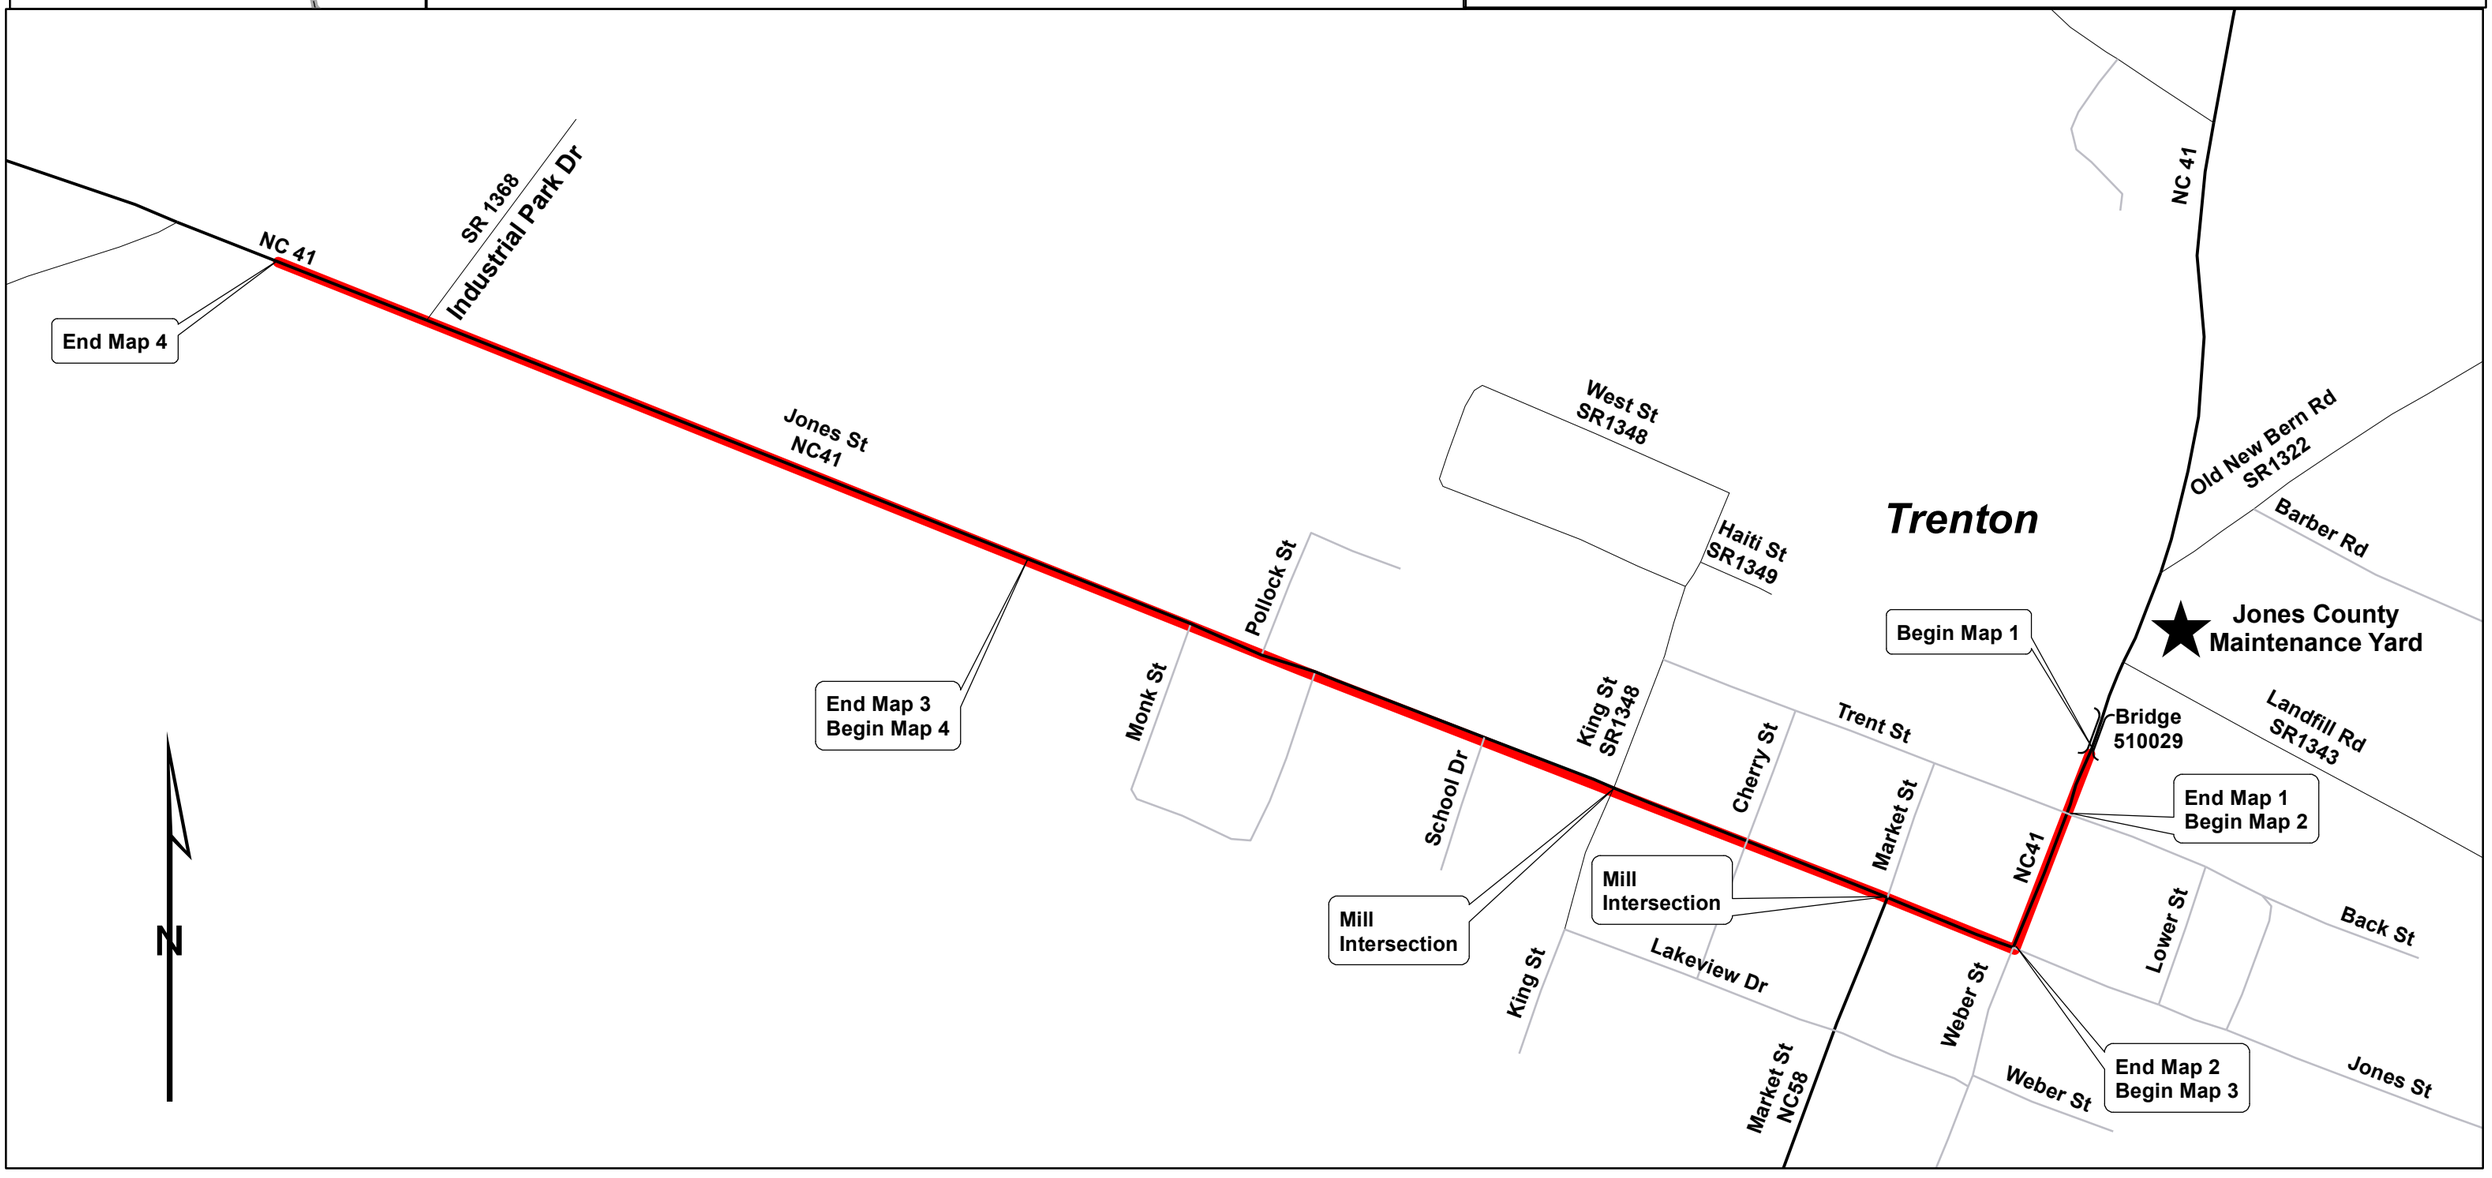
WBS: 2CR.10521.8