PROJECT REFERENCE NO.	SHEET NO.
48102	6
R/W SHEET NO.	

ROADWAY DESIGN ENGINEER

NORTH CAROLINA PROFESSIONAL SEAL 16710 ENGINEER DWAYNE H. ALLIGOOD

DocuSigned by: Dwayne Alligood 8/10/2014
E7E42C259C374D1...

HYDRAULICS ENGINEER

NORTH CAROLINA PROFESSIONAL SEAL 16710 ENGINEER DWAYNE H. ALLIGOOD

DocuSigned by: Dwayne Alligood 8/10/2014
E7E42C259C374D1...

REVISIONS

8/17/99

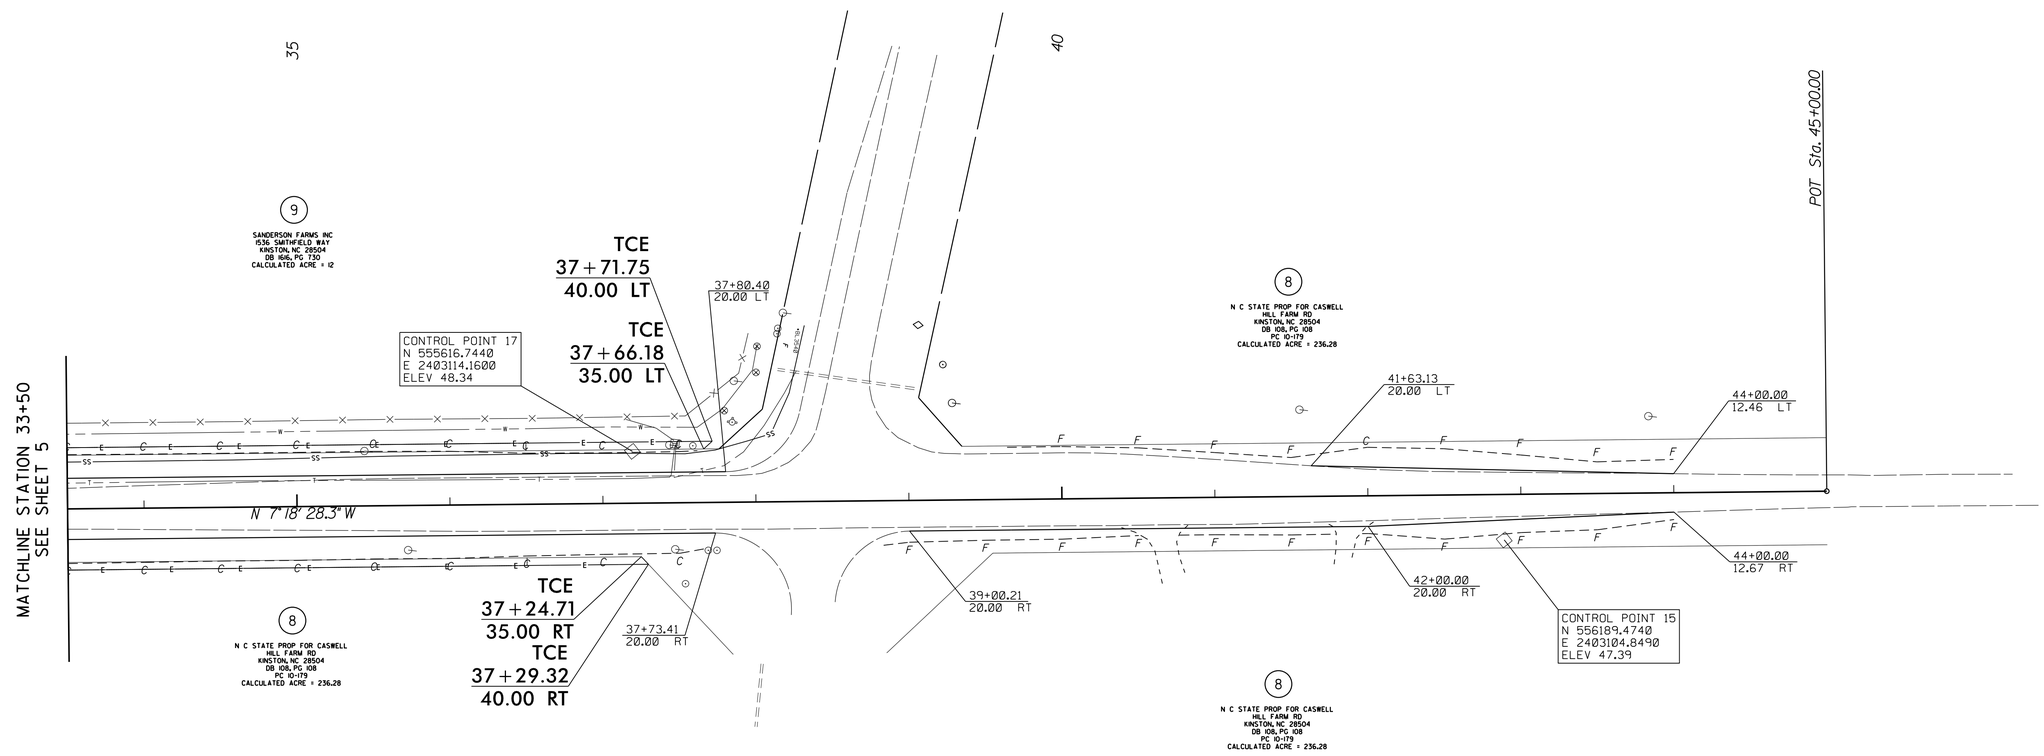

RIGHT OF WAY AREA SUMMARY

PARCEL NO.	PROPERTY OWNER NAME	LOCATION	TOTAL PARCEL AREA [ACRES]	AREA TO BE DEDICATED (CONST. EASEMENT) [ACRES]	AREA TO BE PURCHASED (RIGHT OF WAY) [ACRES]	PARCEL AREA REMAINING [ACRES]
8	NC STATE PROP FOR CASWELL	LT -L-	236.28	0.006		236.15
		RT -L-		0.124		
9	SANDERSON FARMS INC	LT -L-	12.00	0.071		11.93

07-NOV-2014 10:17
R:\ROADWAY\PROJECTS\HOIR\HILLFARM\HILLFARM_dde2_ph6.dgn
$$USERNAME$$