STATE	STATE PROJECT REFERENCE NO.	SHEET NO.	TOTAL SHEETS
N.C.	48102	1	

STATE PROJ. NO.	F.A. PROJ. NO.	DESCRIPTION

STATE OF NORTH CAROLINA
DIVISION OF HIGHWAYS

LENOIR COUNTY

LOCATION: WIDENING SR 1548 FROM US 70 TO 560 FT NORTH OF SR 2021 SMITHFIELD WAY RD

TYPE OF WORK: MILLING, WIDENING, GRADING, DRAINAGE,PAVING

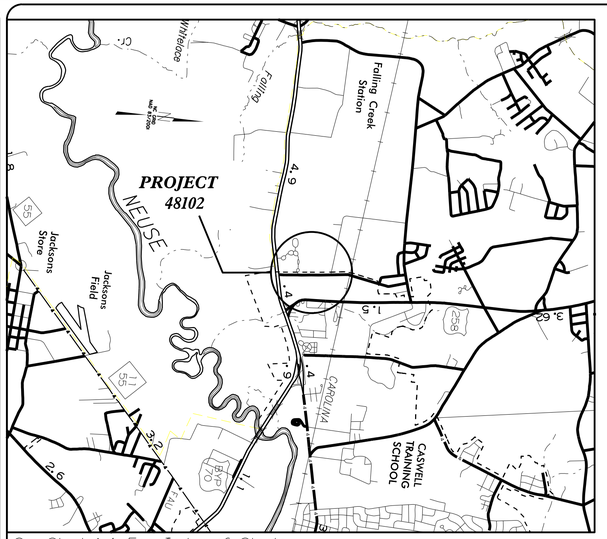

See Sheet 1-A For Index of Sheets

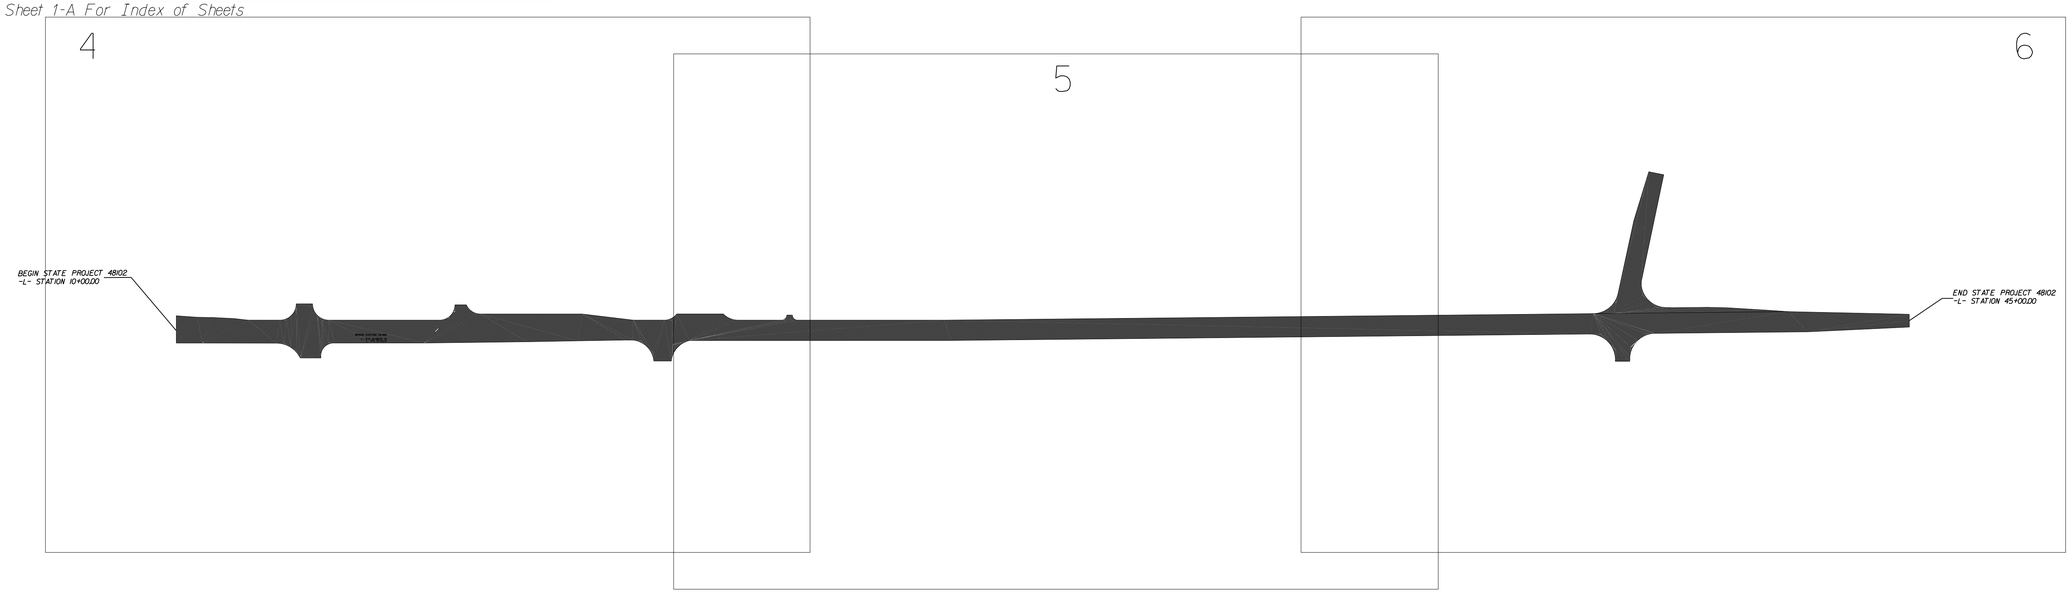

NC GRID NAD 83/2001

PROJECT: 48102

CONTRACT: DB00207

GRAPHIC SCALES

50 25 0 50 100
PLANS

50 25 0 50 100
PROFILE (HORIZONTAL)

10 5 0 10 20
PROFILE (VERTICAL)

DESIGN DATA

ADT =
ADT =
DHV = %
D = %
T = % *
V = MPH
* TTST = DUAL
FUNC CLASS =

TIER

PROJECT LENGTH

TOTAL LENGTH STATE PROJECT 48102 = 0.663 MILES

Prepared in the Office of:
DIVISION OF HIGHWAYS
1704 N. GREENE ST. GREENVILL, NC 27834

2012 STANDARD SPECIFICATIONS

RIGHT OF WAY DATE:
NOVEMBER 2014

LETTING DATE:
DECEMBER 2014

DWAYNE ALLIGOOD
PROJECT ENGINEER

LANG JONES
PROJECT DESIGN ENGINEER

HYDRAULICS ENGINEER

NORTH CAROLINA PROFESSIONAL SEAL 16710 ENGINEER DWAYNE H. ALLIGOOD

DocuSigned by:
Dwayne Alligood 11/10/2014 P.E.
SIGNATURE:

ROADWAY DESIGN ENGINEER

NORTH CAROLINA PROFESSIONAL SEAL 16710 ENGINEER DWAYNE H. ALLIGOOD

DocuSigned by:
Dwayne Alligood 11/10/2014 P.E.
SIGNATURE:

STATE OF NORTH CAROLINA DEPARTMENT OF TRANSPORTATION

09/08/99

10-NOV-2014 12:55
G:\PROJECTS\LENOIR\HILLFARM\HILLFARM_ddc2_pshl.dgn
$$$$USERNAME$$$$