PROJECT REFERENCE NO.	SHEET NO.
48102	4
R/W SHEET NO.	

ROADWAY DESIGN ENGINEER

NORTH CAROLINA PROFESSIONAL SEAL 16710 ENGINEER DWAYNE H. ALLIGOOD

DocuSign Envelope ID: Dwayne Alligood 10/2014
E7E42C259C374D1...

HYDRAULICS ENGINEER

NORTH CAROLINA PROFESSIONAL SEAL 16710 ENGINEER DWAYNE H. ALLIGOOD

DocuSign Envelope ID: Dwayne Alligood 10/2014
E7E42C259C374D1...

RIGHT OF WAY AREA SUMMARY

PARCEL NO.	PROPERTY OWNER NAME	LOCATION	TOTAL PARCEL AREA [ACRES]	AREA TO BE DEDICATED (CONST. EASEMENT) [ACRES]	AREA TO BE DONATED (RIGHT OF WAY) [ACRES]	PARCEL AREA REMAINING [ACRES]
3	PERRY WIVES LLC	LT -Y-	9.11	0.029	0.126	8.96

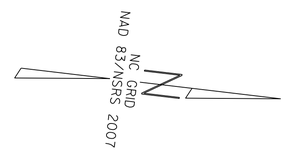

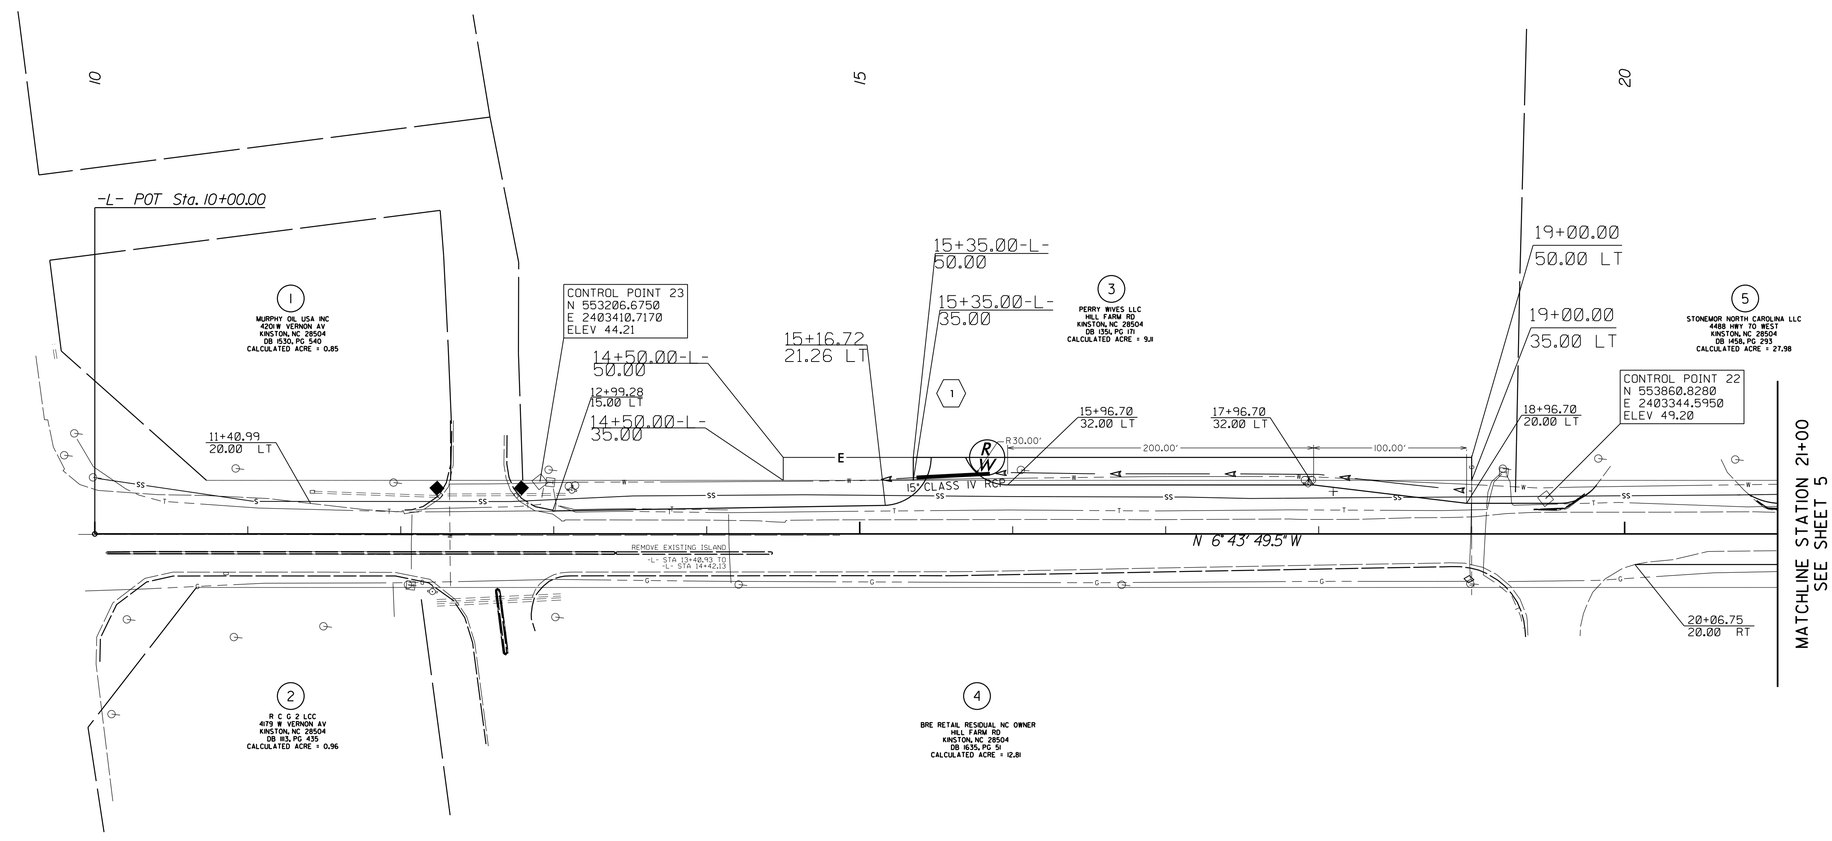

REVISIONS

8/17/99

07-NOV-2014 10:17
C:\WORK\PROJECT\DIR\HILLFARM\HILLFARM_ddc2_pbh4.dgn
$$$$USERNAME$$$$