09/08/99

REVISIONS

Due to an error made in the electronic bid file all bids will be rejected and the project re-let as DB00212

TIP PROJECT: W-5601M

CONTRACT: DB00212

See Sheet 1-A For Index of Sheets

STATE OF NORTH CAROLINA
DIVISION OF HIGHWAYS

PITT COUNTY

STATE	STATE PROJECT REFERENCE NO.	SHEET NO.	TOTAL SHEETS
N.C.	W-5601M	1	

STATE PROJ. NO.	F. A. PROJ. NO.	DESCRIPTION
50138.1.FR14	HSIP-0033(15)	PE
50138.2.FR14	HSIP-0033(15)	RW
50138.3.FR14	HSIP-0033(15)	CONST

LOCATION: NC33 FROM REDMOND LANE TO PITT #50

TYPE OF WORK: MILLING, WIDENING, RESURFACING, SHOULDER RECONSTRUCTION AND THERMOPLASTIC PAVEMENT MARKING.

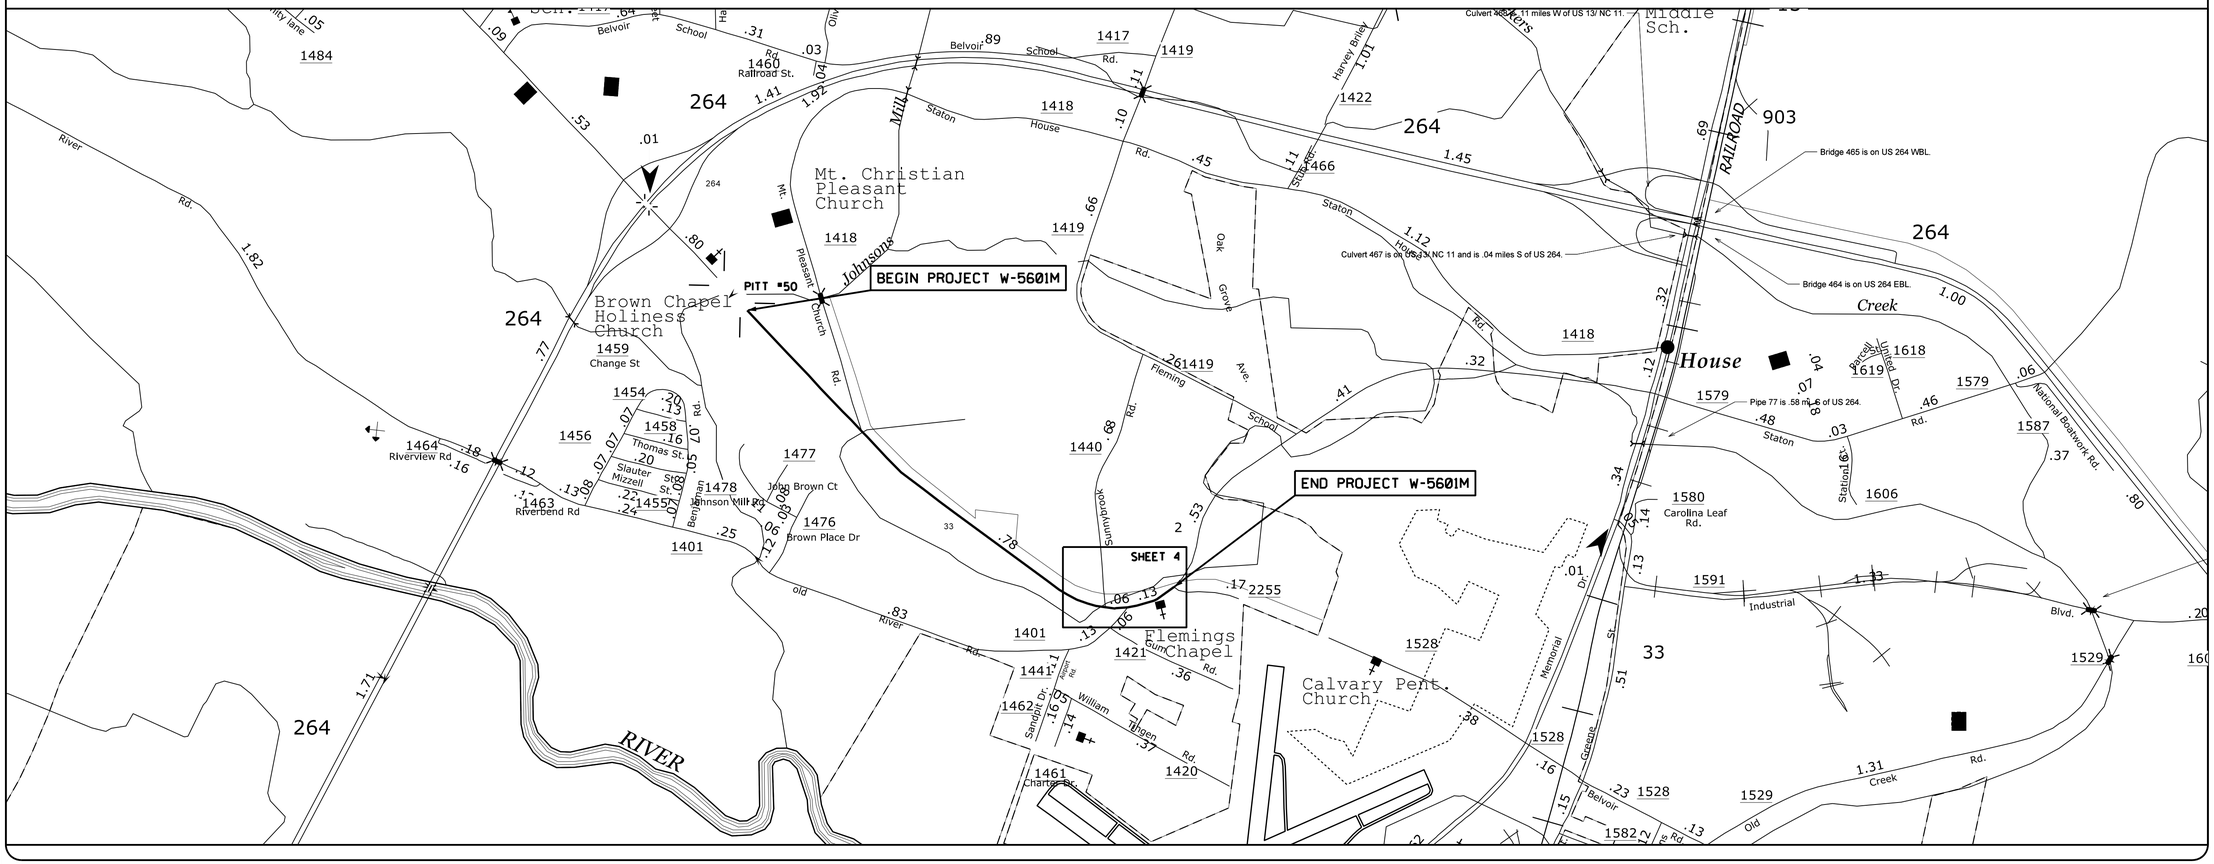

GRAPHIC SCALES

50 25 0 50 100
PLANS

50 25 0 50 100
PROFILE (HORIZONTAL)

0
PROFILE (VERTICAL)

DESIGN DATA

ADT 2013 = 6800
ADT =
DHV = %
D = %
T = % *
V = MPH
* TTST = DUAL
FUNC CLASS =

TIER

PROJECT LENGTH

TOTAL LENGTH TIP PROJECT W-5601M = 1.459 MILES

Prepared in the Office of:
DIVISION OF HIGHWAYS
1704 N. Greene St., Greenville NC, 27834

2012 STANDARD SPECIFICATIONS

RIGHT OF WAY DATE:
N/A

LETTING DATE:
DECEMBER 2014

DWAYNE ALLIGOOD
PROJECT ENGINEER

LANG JONES
PROJECT DESIGN ENGINEER

HYDRAULICS ENGINEER

NORTH CAROLINA PROFESSIONAL SEAL 16710 ENGINEER DWAYNE H. ALLIGOOD

DocuSigned by: Dwayne Alligood 12/11/2014 P.E.
SIGNATURE:

ROADWAY DESIGN ENGINEER

NORTH CAROLINA PROFESSIONAL SEAL 16710 ENGINEER DWAYNE H. ALLIGOOD

DocuSigned by: Dwayne Alligood 12/11/2014 P.E.
SIGNATURE:

THIS DOCUMENT ORIGINALLY ISSUED AND SEALED BY DWAYNE H. ALLIGOOD 16710 11/10/2014