PROJECT REFERENCE NO.	SHEET NO.
44208	6

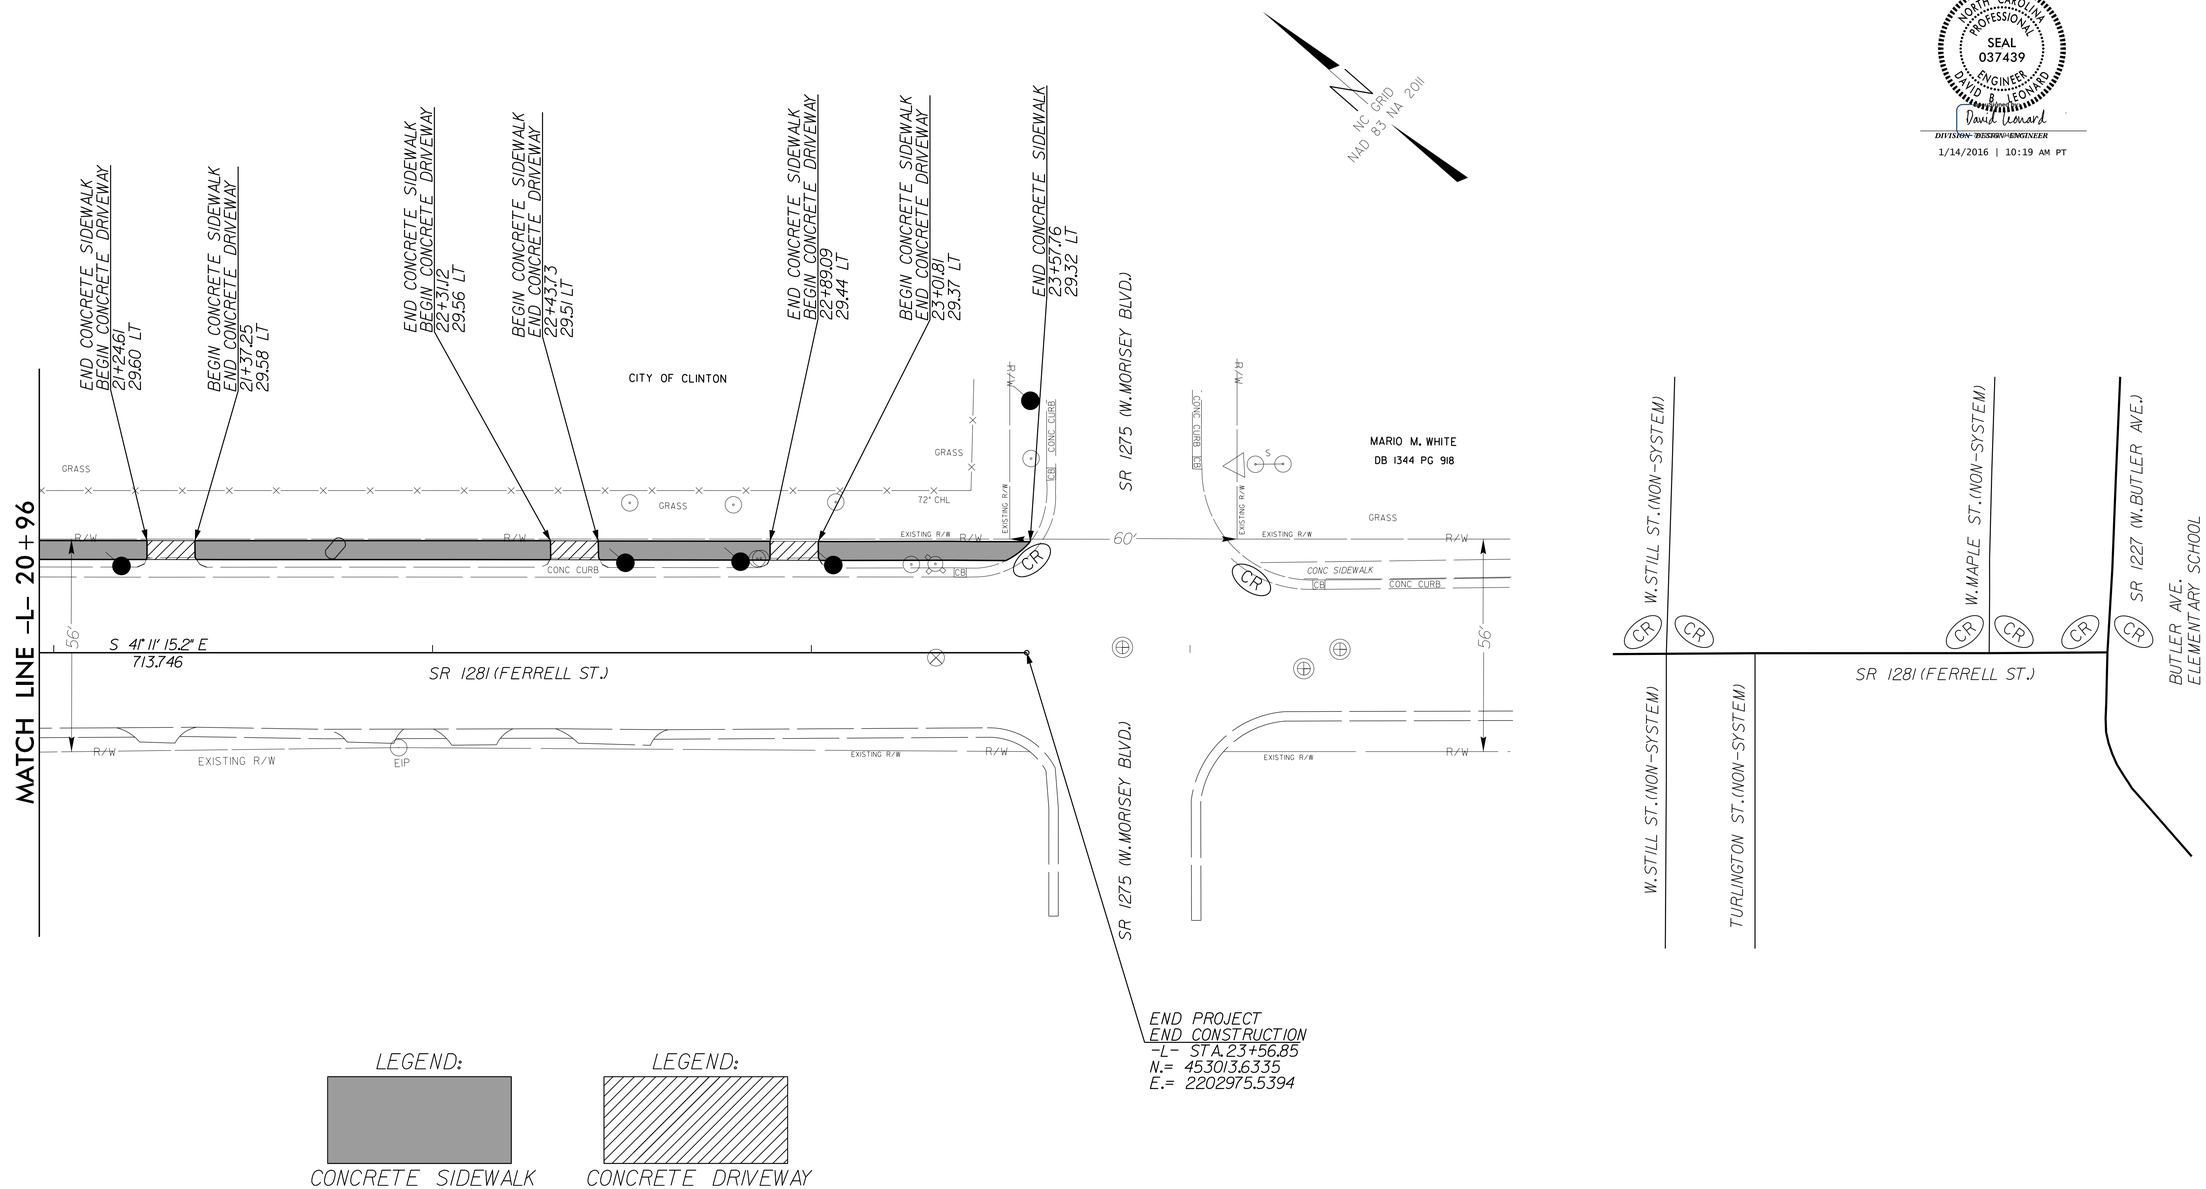

NORTH CAROLINA PROFESSIONAL SEAL 037439 ENGINEER DAVID B. LEONARD

David Leonard

DIVISION DESIGN ENGINEER

1/14/2016 | 10:19 AM PT

REVISIONS

8/17/99

14-JAN-2016 07:29
04-NOV-2015 KD:SAMPSON\44208.Clinton Sidewalk\ROADWAY\Proj\Plan_Sheets\44208_CLINTON_SIDEWALK_PSH_6.dgn
$$$$USERNAME$$$$