WBS NO.: 44208

EROSION AND SEDIMENT CONTROL MEASURES

Std. #	Description	Symbol
1630.03	Temporary Silt Ditch	TSD
1630.05	Temporary Diversion	TD
1605.01	Temporary Silt Fence	
1606.01	Special Sediment Control Fence	
1622.01	Temporary Berms and Slope Drains	
1630.02	Silt Basin Type B	
1633.01	Temporary Rock Silt Check Type-A	
	Temporary Rock Silt Check Type-A with Matting and Polyacrylamide (PAM)	
1633.02	Temporary Rock Silt Check Type-B	
	Wattle / Coir Fiber Wattle	FW CFW
	Wattle / Coir Fiber Wattle with Polyacrylamide (PAM)	
1634.01	Temporary Rock Sediment Dam Type-A	
1634.02	Temporary Rock Sediment Dam Type-B	
1635.01	Rock Pipe Inlet Sediment Trap Type-A	
1635.02	Rock Pipe Inlet Sediment Trap Type-B	
1630.04	Stilling Basin	
1630.06	Special Stilling Basin	
	Rock Inlet Sediment Trap:	
1632.01	Type A	A
1632.02	Type B	B
1632.03	Type C	C
	Earthen Dam with Skimmer	
	Skimmer Basin	
	Tiered Skimmer Basin	
	Infiltration Basin	
	Safety Fence	

THESE EROSION AND SEDIMENT CONTROL PLANS COMPLY WITH THE REGULATIONS SET FORTH BY THE NCG-010000 GENERAL CONSTRUCTION PERMIT EFFECTIVE AUGUST 3, 2011 ISSUED BY THE NORTH CAROLINA DEPARTMENT OF ENVIRONMENT AND NATURAL RESOURCES DIVISION OF WATER QUALITY.

STATE OF NORTH CAROLINA
DIVISION OF HIGHWAYS

PLAN FOR PROPOSED HIGHWAY EROSION CONTROL

SAMPSON COUNTY

STATE	STATE PROJECT REFERENCE NO.	SHEET NO.	TOTAL SHEETS
N.C.	44208	EC-1	

STATE PROJ. NO.	F.A. PROJ. NO.	DESCRIPTION

THIS PROJECT CONTAINS EROSION CONTROL PLANS FOR EXISTING & PROPOSED CONDITIONS.

LOCATION: *–L– ALONG SR 1281 (FERRELL ST.) FROM 150 FT. NW OF SR 1214 (W. ELIZABETH ST.) TO THE INTERSECTION AT SR 1275 (W. MORISEY BLVD.)*

TYPE OF WORK: *SIDEWALK ADDITIONS, CURB RAMPS, ETC.*

MARCH 2011

BEGIN PROJECT
BEGIN CONSTRUCTION
-L- STA.10+00
N.= 454008.4190
E.= 2202053.4900

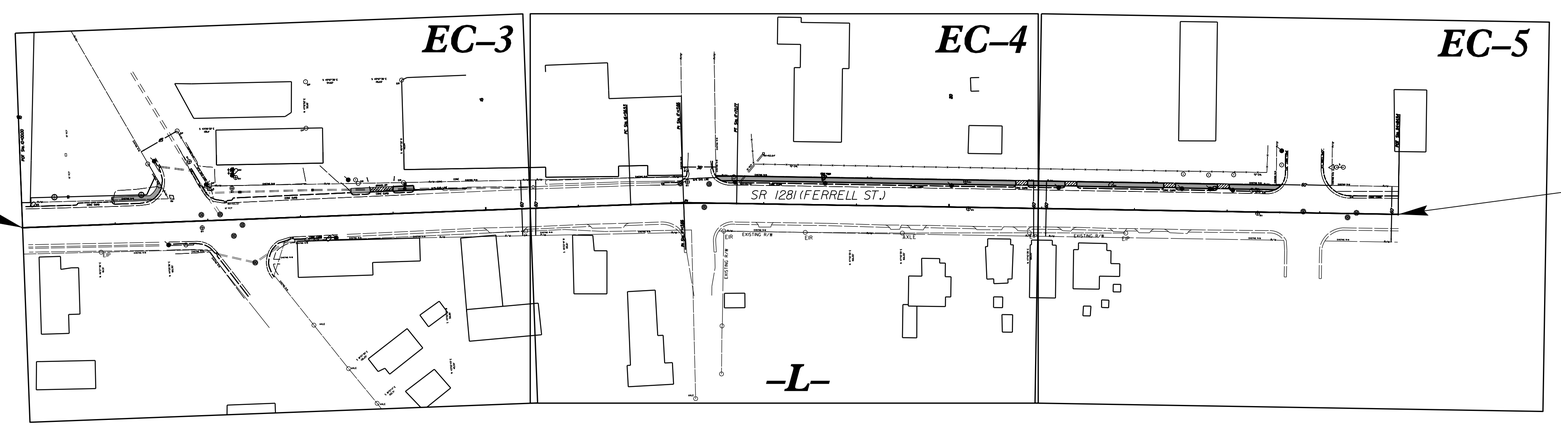

END PROJECT
END CONSTRUCTION
-L- STA.23+56.85
N.= 453013.6335
E.= 2202975.5394

NTS

GRAPHIC SCALE

20 10 0 20 40

PLANS

THESE EROSION AND SEDIMENT CONTROL PLANS COMPLY WITH THE REGULATIONS SET FORTH BY THE NCG–010000 GENERAL CONSTRUCTION PERMIT EFFECTIVE AUGUST 3, 2011 ISSUED BY THE NORTH CAROLINA DEPARTMENT OF ENVIRONMENT AND NATURAL RESOURCES DIVISION OF WATER QUALITY.

For Reference Please Visit Roadside Environmental:
http://www.ncdot.org/doh/operations/dp chief eng/roadside/fieldops/downloads/

Prepared In the Office of:

DIVISON 3 DDC UNIT

5501 Barbados Blvd.
Castle Hayne, NC 28429
By: Jonathan Mitchell, No. 3835

2012 STANDARD SPECIFICATIONS

Roadway Standard Drawings

The following roadway english standards as appear in "Roadway Standard Drawings"– Roadway Design Unit – N. C. Department of Transportation – Raleigh, N. C., dated January 2012 and the latest revison thereto are applicable to this project and by reference hereby are considered a part of these plans.

1604.01	Railroad Erosion Control Detail	1632.01	Rock Inlet Sediment Trap Type A
1605.01	Temporary Silt Fence	1632.02	Rock Inlet Sediment Trap Type B
1606.01	Special Sediment Control Fence	1632.03	Rock Inlet Sediment Trap Type C
1607.01	Gravel Construction Entrance	1633.01	Temporary Rock Silt Check Type A
1622.01	Temporary Berms and Slope Drains	1633.02	Temporary Rock Silt Check Type B
1630.01	Riser Basin	1634.01	Temporary Rock Sediment Dam Type A
1630.02	Silt Basin Type B	1634.02	Temporary Rock Sediment Dam Type B
1630.03	Temporary Silt Ditch	1635.01	Rock Pipe Inlet Sediment Trap Type A
1630.04	Stilling Basin	1635.02	Rock Pipe Inlet Sediment Trap Type B
1630.05	Temporary Diversion	1640.01	Coir Fiber Baffle
1630.06	Special Stilling Basin	1645.01	Temporary Stream Crossing
1631.01	Matting Installation		

29-DEC-2015 07:48
C:\pwworking\cons\d0504\n\ncdot\36\Plan_Sheets\44208_CLINTON SIDEWALK_PSH EC1.dgn
$$$$USERNAME$$$$