PROJECT REFERENCE NO.	SHEET NO.
44208	4

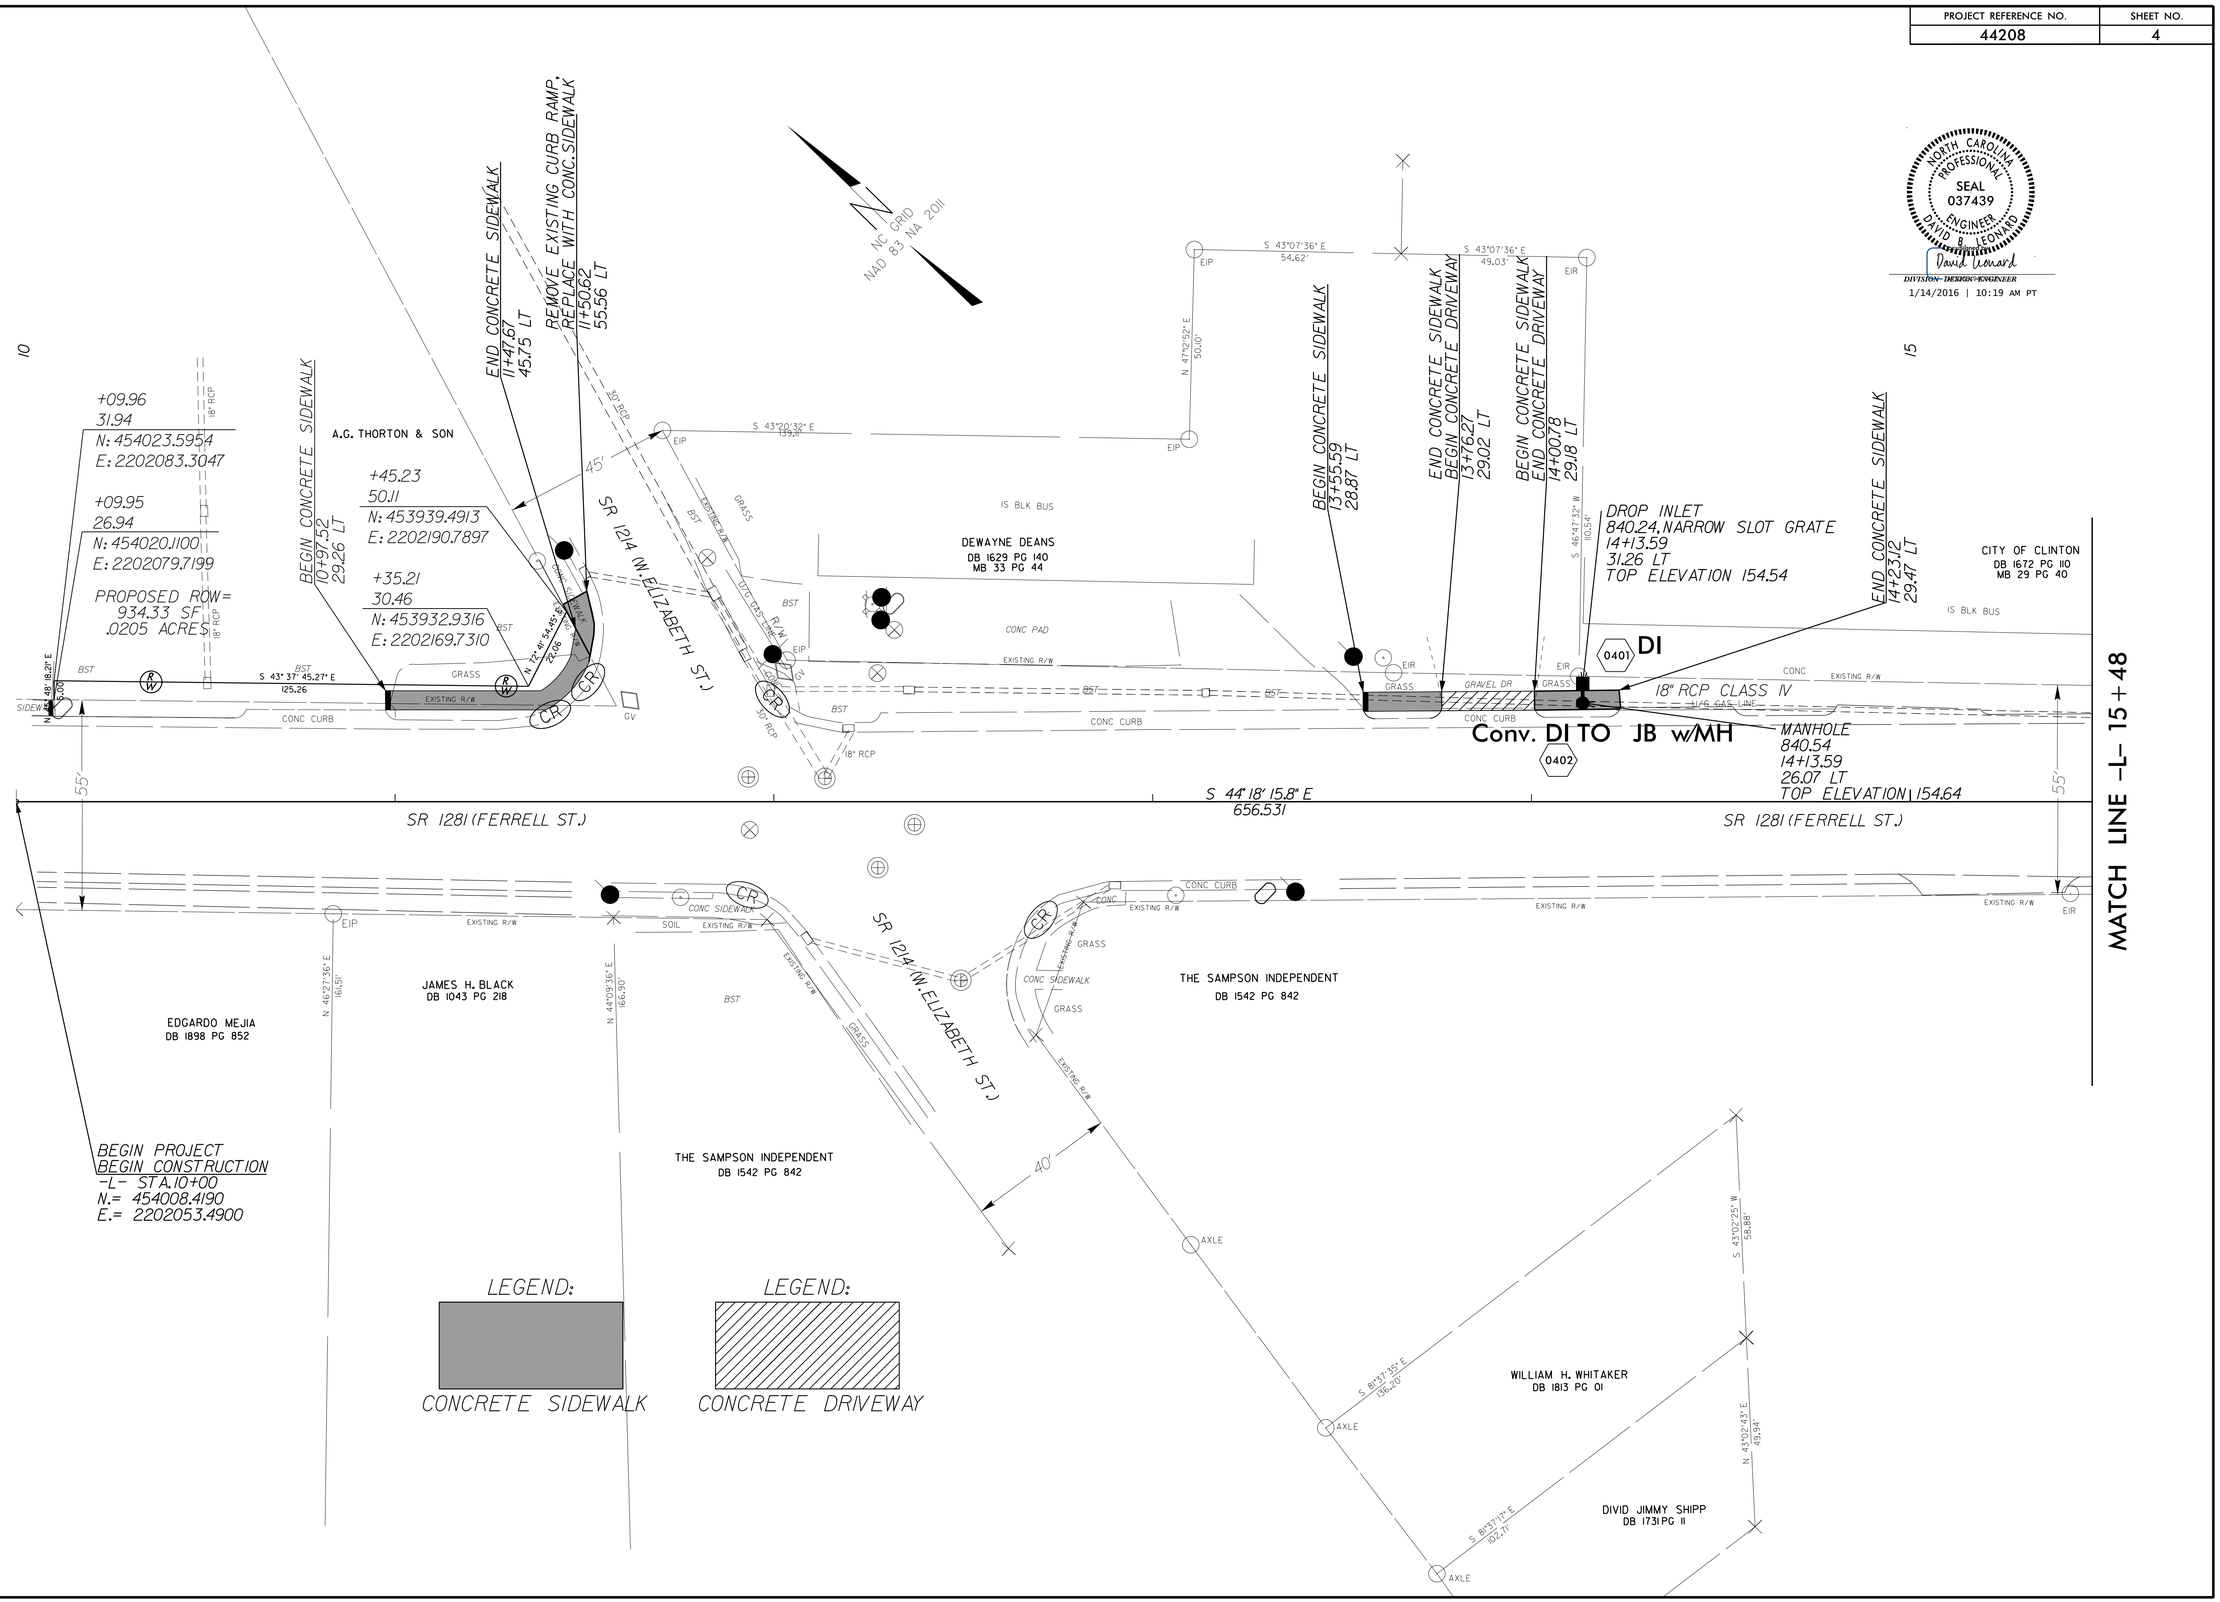

NORTH CAROLINA PROFESSIONAL SEAL 037439 ENGINEER DAVID B. LEONARD

DIVISION DESIGN ENGINEER
1/14/2016 | 10:19 AM PT

REVISIONS

8/17/99

14-JAN-2016 07:26
G:\HAY\ZOWO\SAMPSON\44208_Clinton Sidewalk\ROADWAY\Proj\Plan_Sheets\44208_CLINTON SIDEWALK_PSH 4.dgn
$$$$USERNAME$$$$