PROJECT REFERENCE NO.	SHEET NO.
44208	EC-5

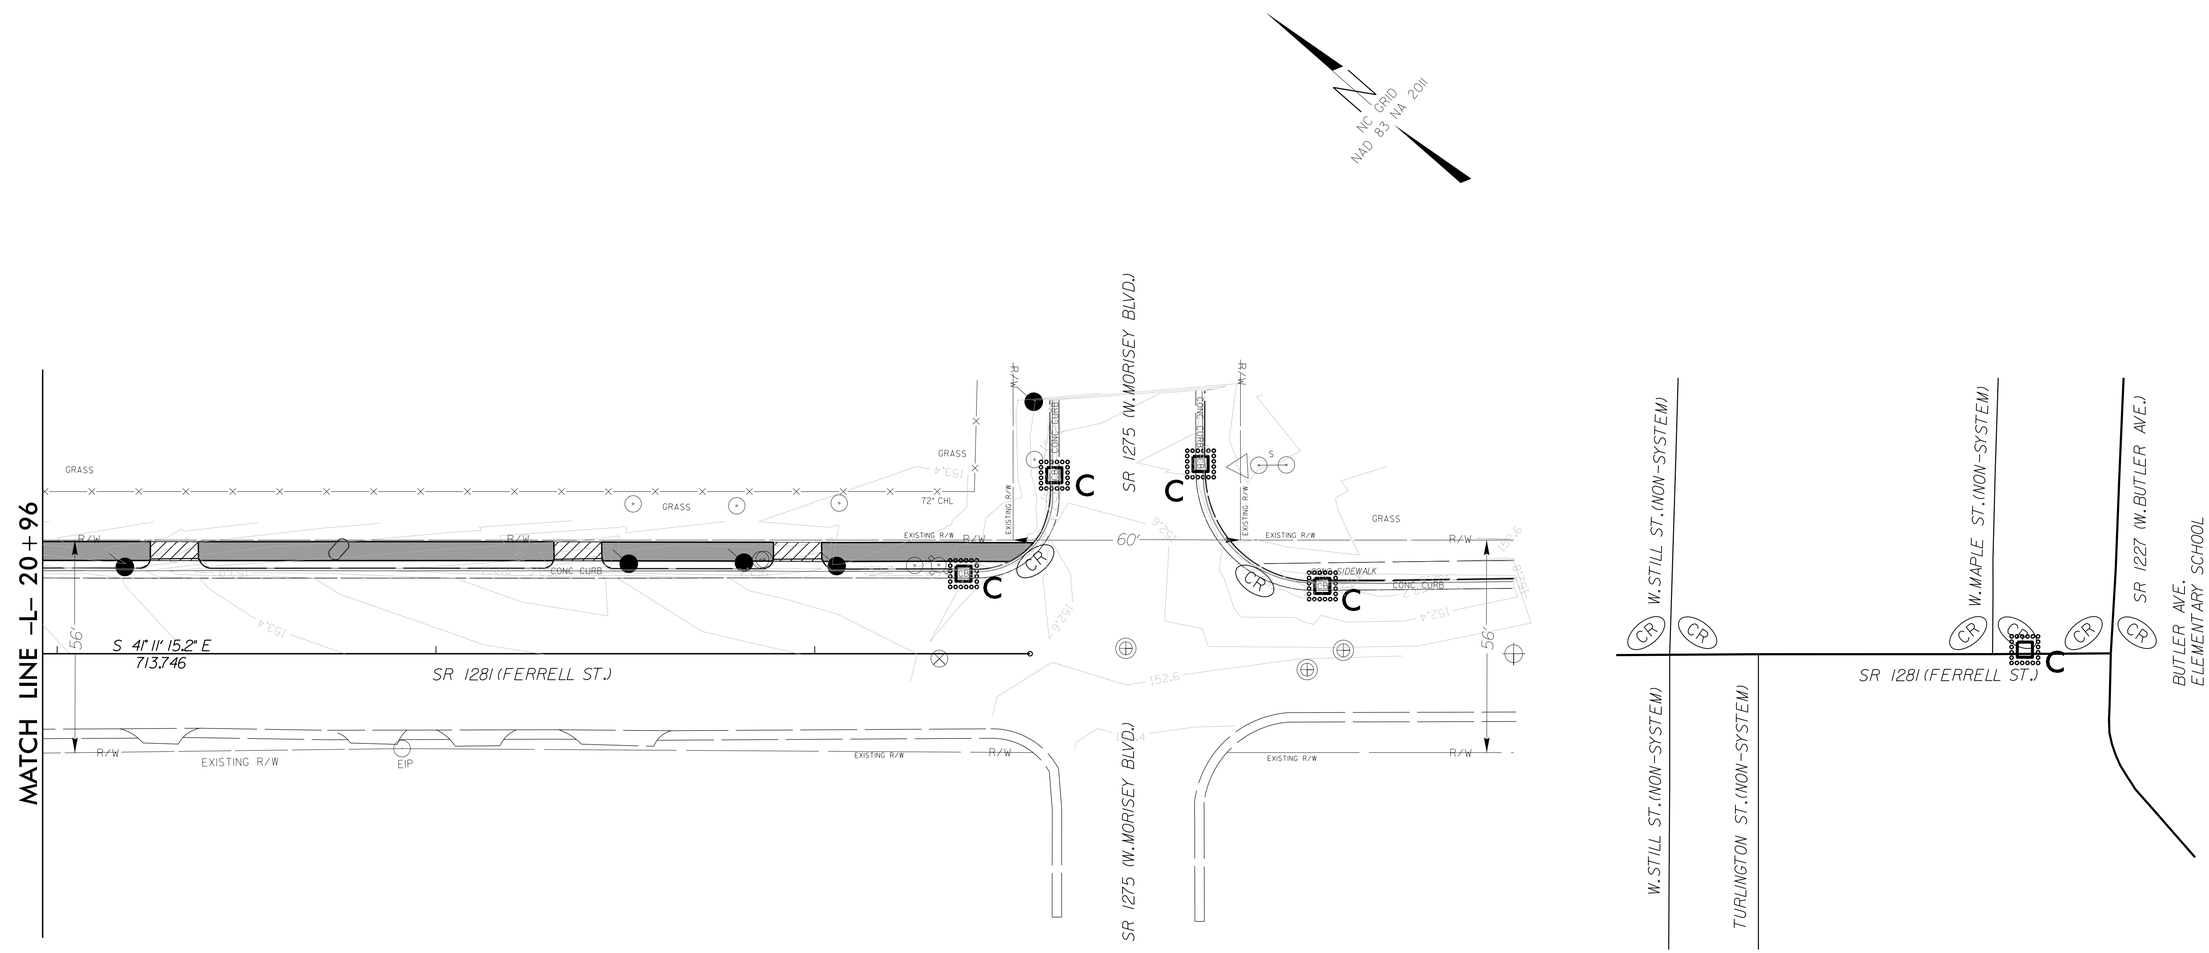

LEGEND:

CONCRETE SIDEWALK

LEGEND:

CONCRETE DRIVEWAY

REVISIONS

8/17/99

05-JAN-2016 09:17
C:\PROJECTS\SAMPSON\44208_Clinton Sidewalk\ROADWAY\Proj\Plan_Sheets\44208_CLINTON SIDEWALK_PSH EC5.dgn
USERNAME