DocuSign Envelope ID: 60B9237D-D0C4-4026-88B8-B7AEDAFA3CFA

09/08/99

TIP PROJECT: W-5601A

CONTRACT: DC00206

See Sheet 1-A For Index of Sheets

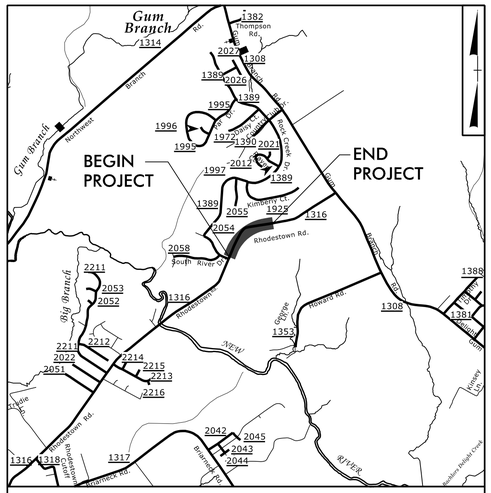

VICINITY MAP

STATE OF NORTH CAROLINA
DIVISION OF HIGHWAYS

ONSLOW COUNTY

STATE	STATE PROJECT REFERENCE NO.	SHEET NO.	TOTAL SHEETS
N.C.	W-5601A	1	

STATE PROJ. NO.	F.A. PROJ. NO.	DESCRIPTION
50138.1.2	HSIP-1316(20)	PE
50138.2.2	HSIP-1316(20)	ROW, UTIL
50138.3.2	HSIP-1316(20)	CONST.

LOCATION: (SR 1316) RHODESTOWN ROAD FROM SR 2054 (CROSS CREEK DR) TO HOLLY GROVE LANE (SR 2721)

TYPE OF WORK: GRADING, DRAINAGE, & PAVING

DOCUMENT NOT CONSIDERED FINAL UNLESS ALL SIGNATURES COMPLETED

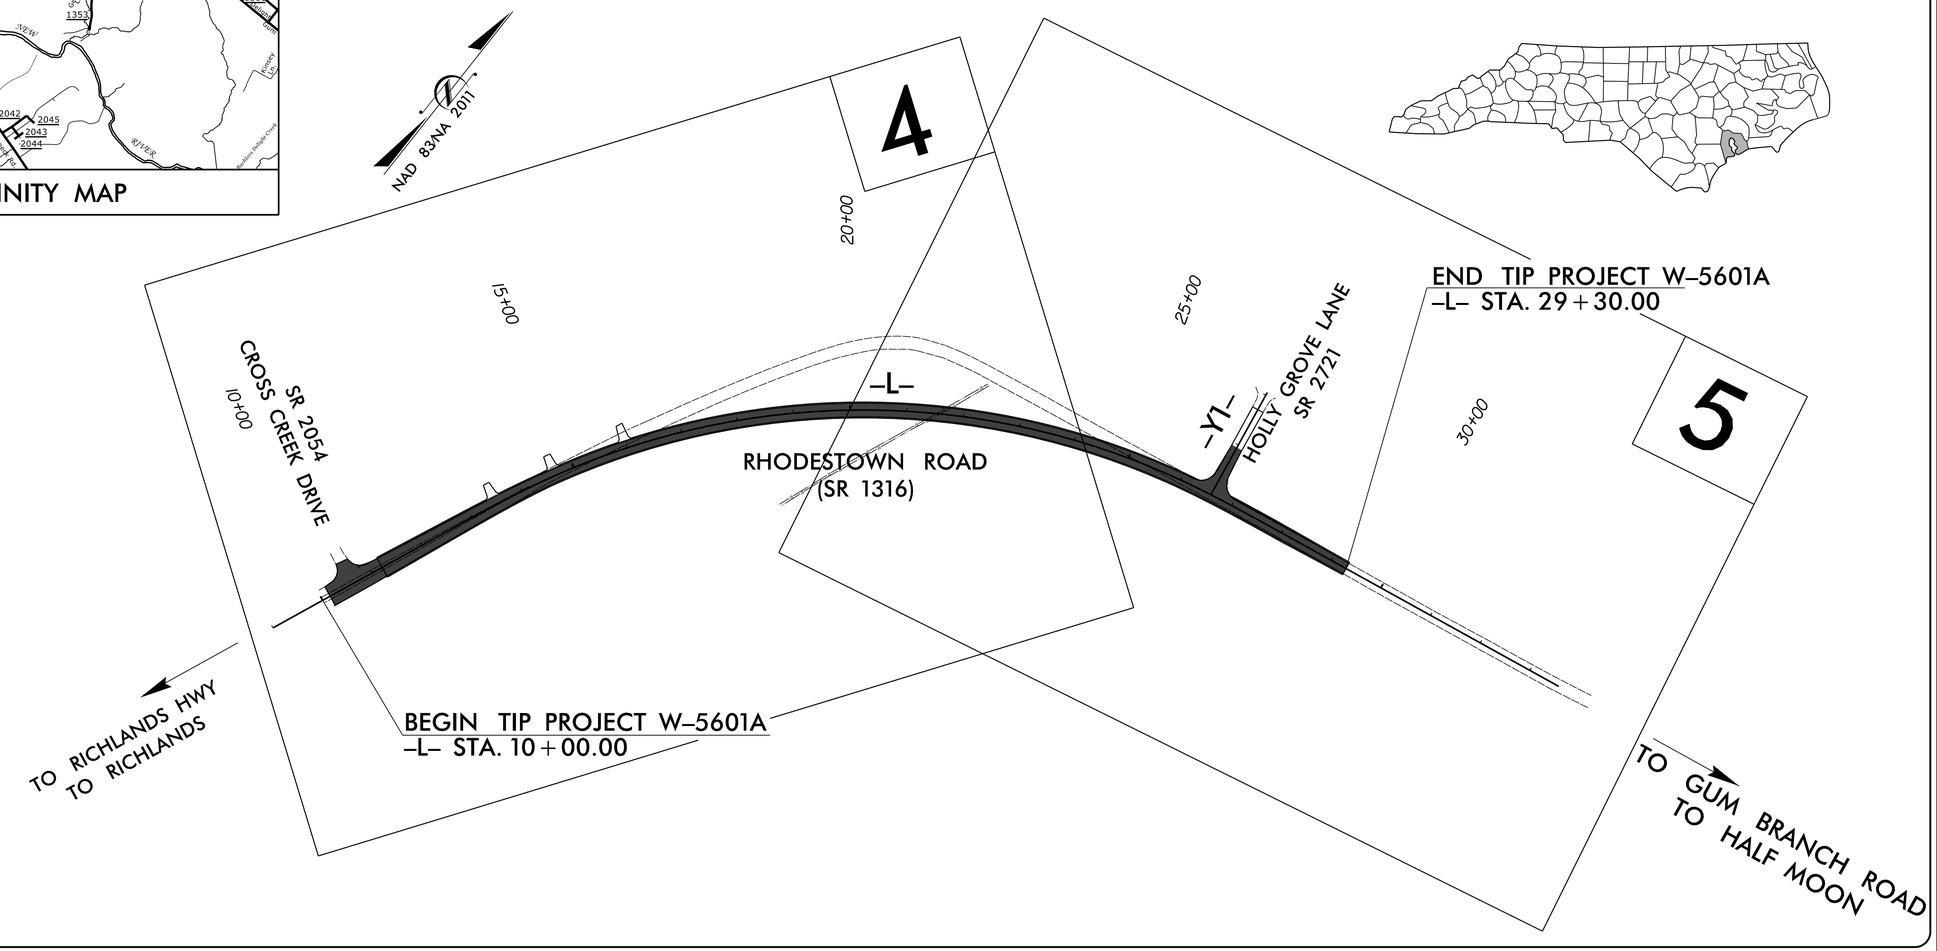

GRAPHIC SCALES

50 25 0 50 100
PLANS

50 25 0 50 100
PROFILE (HORIZONTAL)

10 5 0 10 20
PROFILE (VERTICAL)

DESIGN DATA

ADT 2015 = 4,800
ADT 2018 = 4,800
DHV = __ %
D = __ %
T = __ % *
V = 60 MPH
* TTST = _% DUAL _%
FUNC CLASS =
MAJOR COLLECTOR
SUBREGIONAL TIER

PROJECT LENGTH

LENGTH ROADWAY TIP PROJECT W-5601A	=	0.366 MILES
TOTAL LENGTH TIP PROJECT W-5601A	=	0.366 MILES

Prepared for:
HIGHWAY DIVISION 3
5501 Barbados Blvd.
Castle Hayne, NC 28429

2018 STANDARD SPECIFICATIONS

RIGHT OF WAY DATE:
NOVEMBER 2, 2016

LETTING DATE:
APRIL 19, 2018

Prepared by:
CALYX
ENGINEERS + CONSULTANTS
6750 TRYON ROAD
CARY, NC 27518
phone: 919.851.1912
CALYXengineers.com
NC License # F-1333

JOHNNY BANKS
PROJECT MANAGER

STEPHEN C. BROWDE, PE
ROADWAY PROJECT DESIGN ENGINEER

MICHAEL BASS
NCDOT CONTACT

HYDRAULICS ENGINEER

NORTH CAROLINA PROFESSIONAL SEAL 029984 ENGINEER DAVID P. BOCKER

DocuSigned by: David P. Bocker P.E.
SIGNATURE: 2/12/2018

ROADWAY DESIGN ENGINEER

NORTH CAROLINA PROFESSIONAL SEAL 15759 ENGINEER STEPHEN C. BROWDE

DocuSigned by: Stephen C. Browde P.E.
SIGNATURE: 2/12/2018

STATE OF NORTH CAROLINA DEPARTMENT OF TRANSPORTATION

2/12/2018
R:\Roadway\Proj\W-5601A_rdy_TSH.dgn
ewilliamson