TIP PROJECT: W-5601A

STATE OF NORTH CAROLINA
DIVISION OF HIGHWAYS

T.I.P. NO.	SHEET NO.
W-5601A	UC-1

DOCUMENT NOT CONSIDERED FINAL UNLESS ALL SIGNATURES COMPLETED

UTILITY CONSTRUCTION PLANS
ONSLOW COUNTY

LOCATION: RHODESTOWN ROAD (SR 1316) CURVE REALIGNMENT
TYPE OF WORK: WATER LINE RELOCATIONS

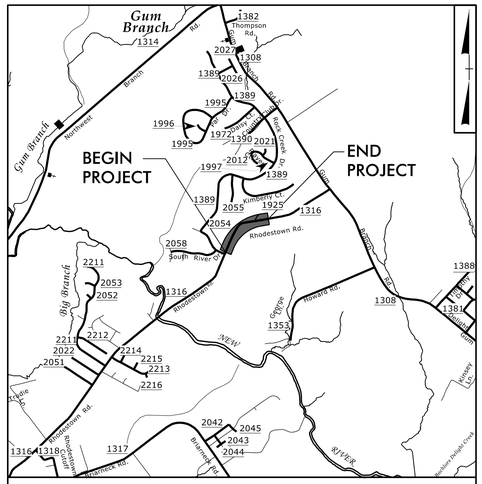

VICINITY MAP

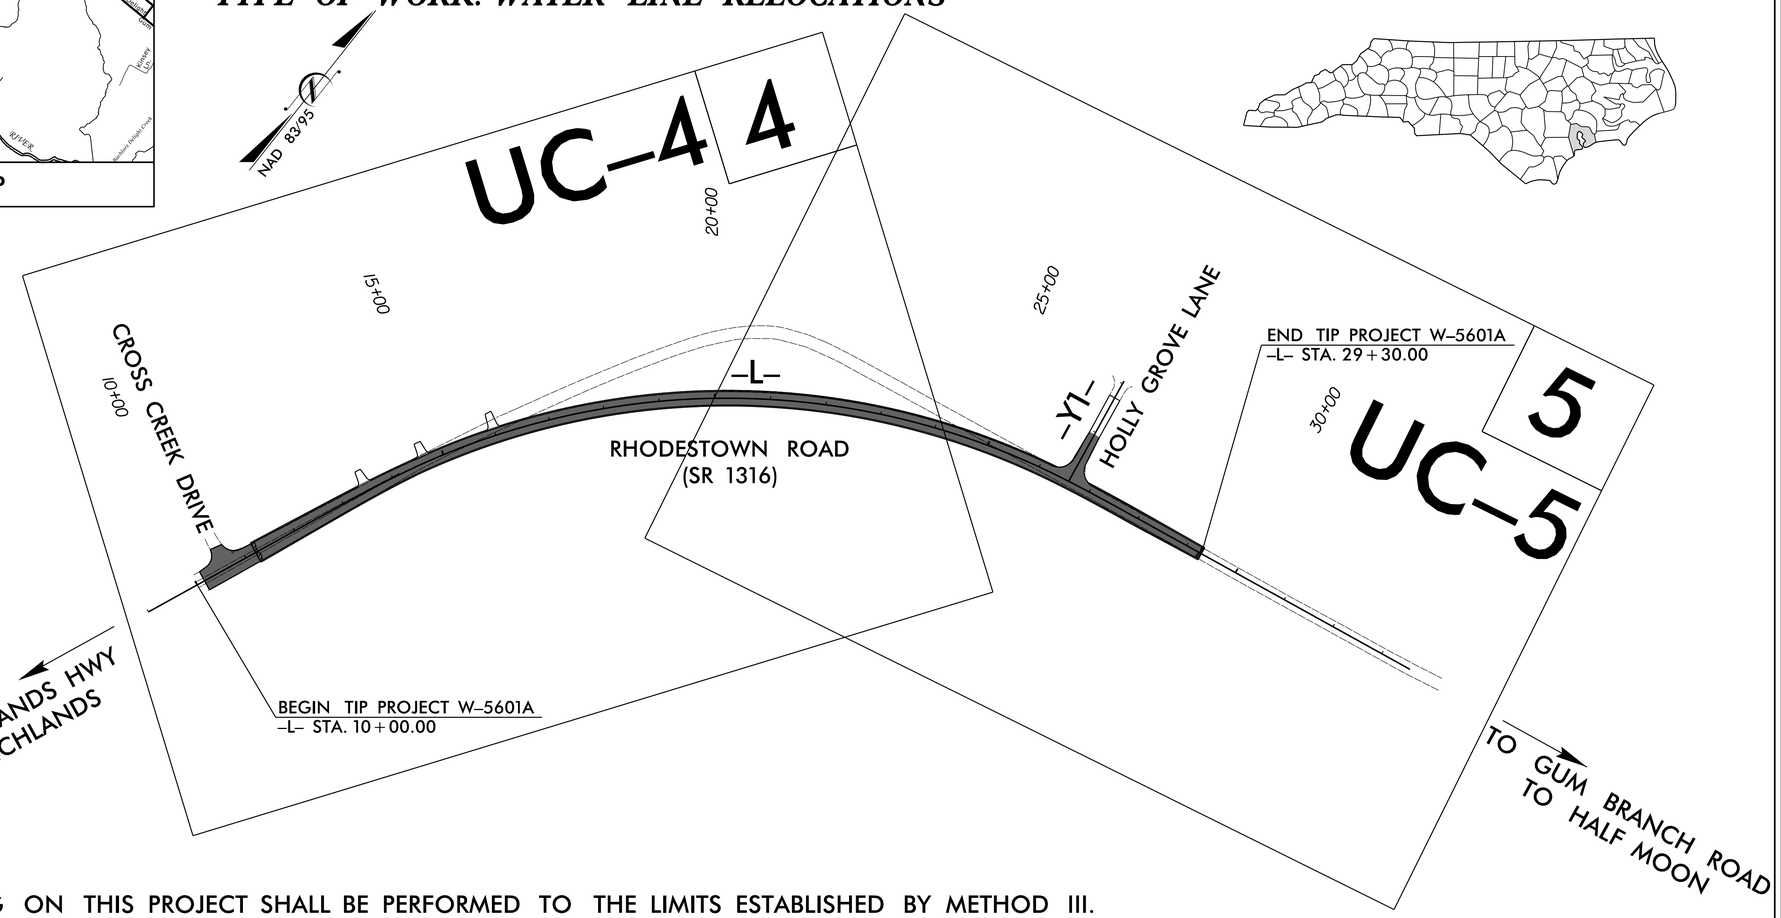

CLEARING ON THIS PROJECT SHALL BE PERFORMED TO THE LIMITS ESTABLISHED BY METHOD III.

GRAPHIC SCALES

50 25 0 50 100
PLANS

50 25 0 50 100
PROFILE (HORIZONTAL)

10 5 0 10 20
PROFILE (VERTICAL)

INDEX OF SHEETS

SHEET NO.	DESCRIPTION
UC-1	TITLE SHEET
UC-2	UTILITY SYMBOLOGY
UC-3	NOTES
UC-3A	DETAILS
UC-4 THRU UC-5	UTILITY CONSTRUCTION SHEETS
UC-6 THRU UC-7	PROFILE SHEETS

WATER AND SEWER OWNERS ON PROJECT

ONWASA - ONSLOW WATER & SEWER AUTHORITY

PREPARED IN THE OFFICE OF:

HINDE ENGINEERING
License No. C-2639
7520 E. Independence Blvd., Suite 230 Charlotte, NC 28227
Ph. (704) 814-4407

Clint L. Stevens, P.E.	UTILITIES PROJECT MANAGER
Ronald B. Wilkins, P.E.	UTILITIES PROJECT ENGINEER
Ronald B. Wilkins, P.E.	UTILITIES PROJECT DESIGNER

SEAL

NORTH CAROLINA PROFESSIONAL SEAL ENGINEER RONALD B. WILKINS
Docusigned by: Ronald B. Wilkins
12/29/2017

DIVISION OF HIGHWAYS
UTILITIES UNIT
1555 MAIL SERVICES CENTER
RALEIGH NC 27699-1555
PHONE (919) 707-6690
FAX (919) 250-4151

Kevin G. Bowen, P.E.	DIVISION CONTACT #1
Lydia McKeel, P.E.	DIVISION CONTACT #2
Lonny A. Sleeper	DIVISION CONTACT #3
Steve Davis	DIVISION CONTACT #4

29-DEC-2017 07:22
S:\Server Files\PROJECTS\2015\A2015I00.00 Mulkey - W-5601A Onslow County\Design\Utilities\Engineering\UC\Proj\2018 Standard Plans\W-5601A_Ut_tsh_UC01_psh_2018.dgn
$$$$USERNAME$$$$