PROJECT REFERENCE NO.	SHEET NO.
W-5601A	PMP-2

APPROVED: 2017.12.21 09:53:53 -05'00'

DATE:

SEAL

NORTH CAROLINA PROFESSIONAL SEAL 034343 ENGINEER MATTHEW THIGPEN

DOCUMENT NOT CONSIDERED FINAL UNLESS ALL SIGNATURES COMPLETED

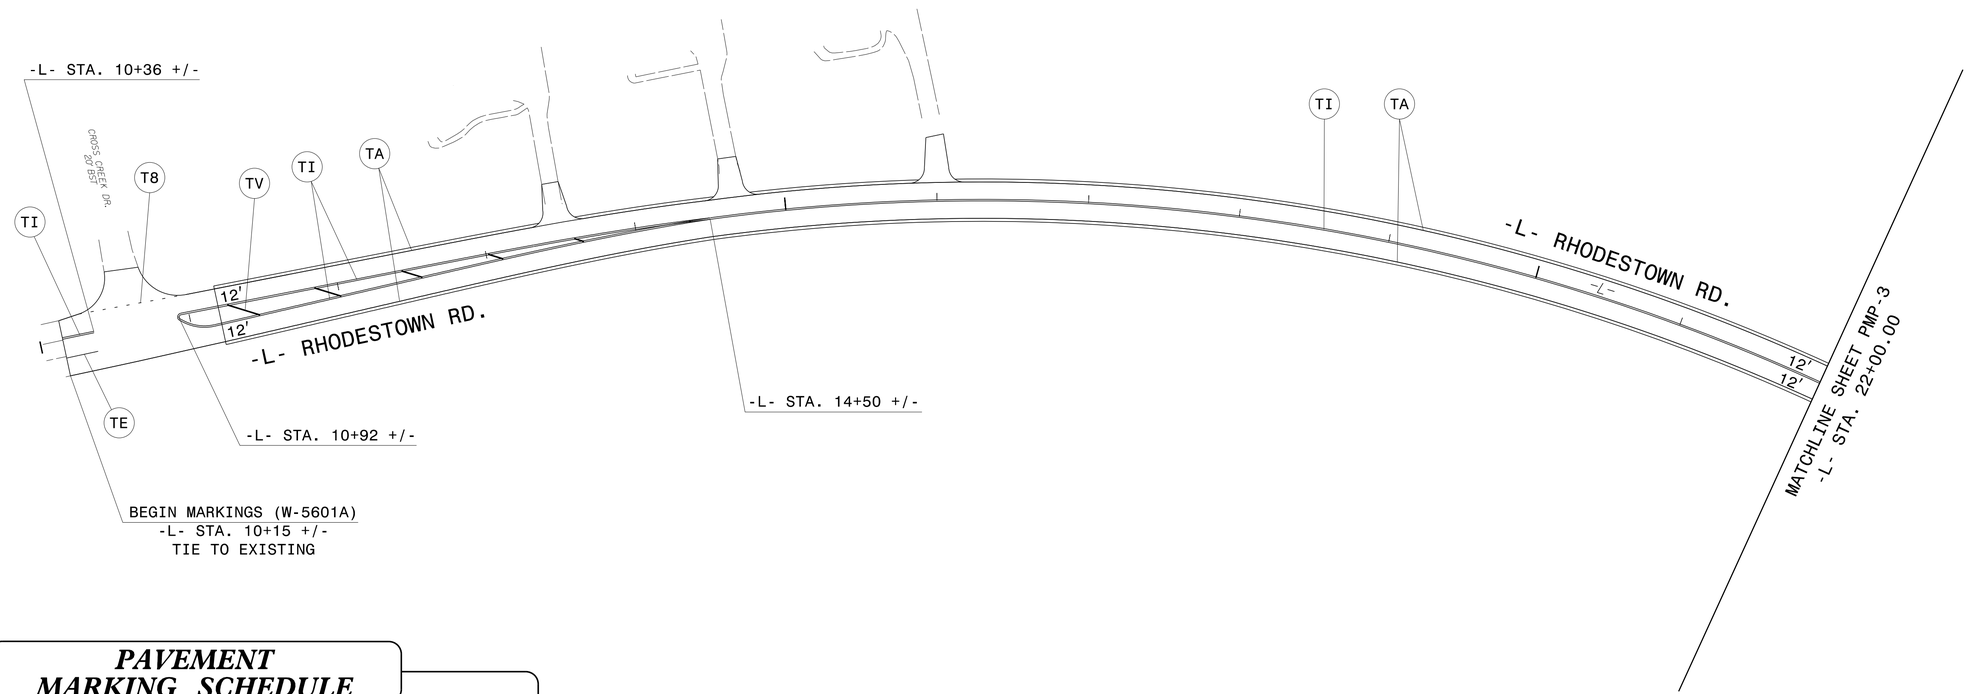

PAVEMENT MARKING SCHEDULE

SYMBOL	DESCRIPTION
T8	2FT.-6FT./SP WHITE MINISKIP (4", 120 MIL)
TA	WHITE EDGELINE (4", 90 MIL)
TE	WHITE SOLID LANE LINE (4", 120 MIL)
TI	YELLOW DOUBLE CENTER (4", 120 MIL)
TV	YELLOW DIAGONAL (12", 90 MIL)

PAVEMENT MARKING DETAIL

12/21/2017
\\hdr.corp.\Raleigh\38369.07 NCDOT-CALYX-T07\W-5601A\cad\te\planset\Pavement Marking\W-5601A_pm_Psh04.dgn
jsermthigpen