PROJECT REFERENCE NO.	SHEET NO.
W-5601A	U0-3
THIS SHEET CORRESPONDS TO RDY-5	

UTILITIES BY OTHERS

NOTE:
ALL UTILITY WORK SHOWN ON THIS SHEET WILL BE DONE BY OTHERS. NO PAYMENT WILL BE MADE TO THE CONTRACTOR FOR UTILITY WORK SHOWN ON THIS SHEET.

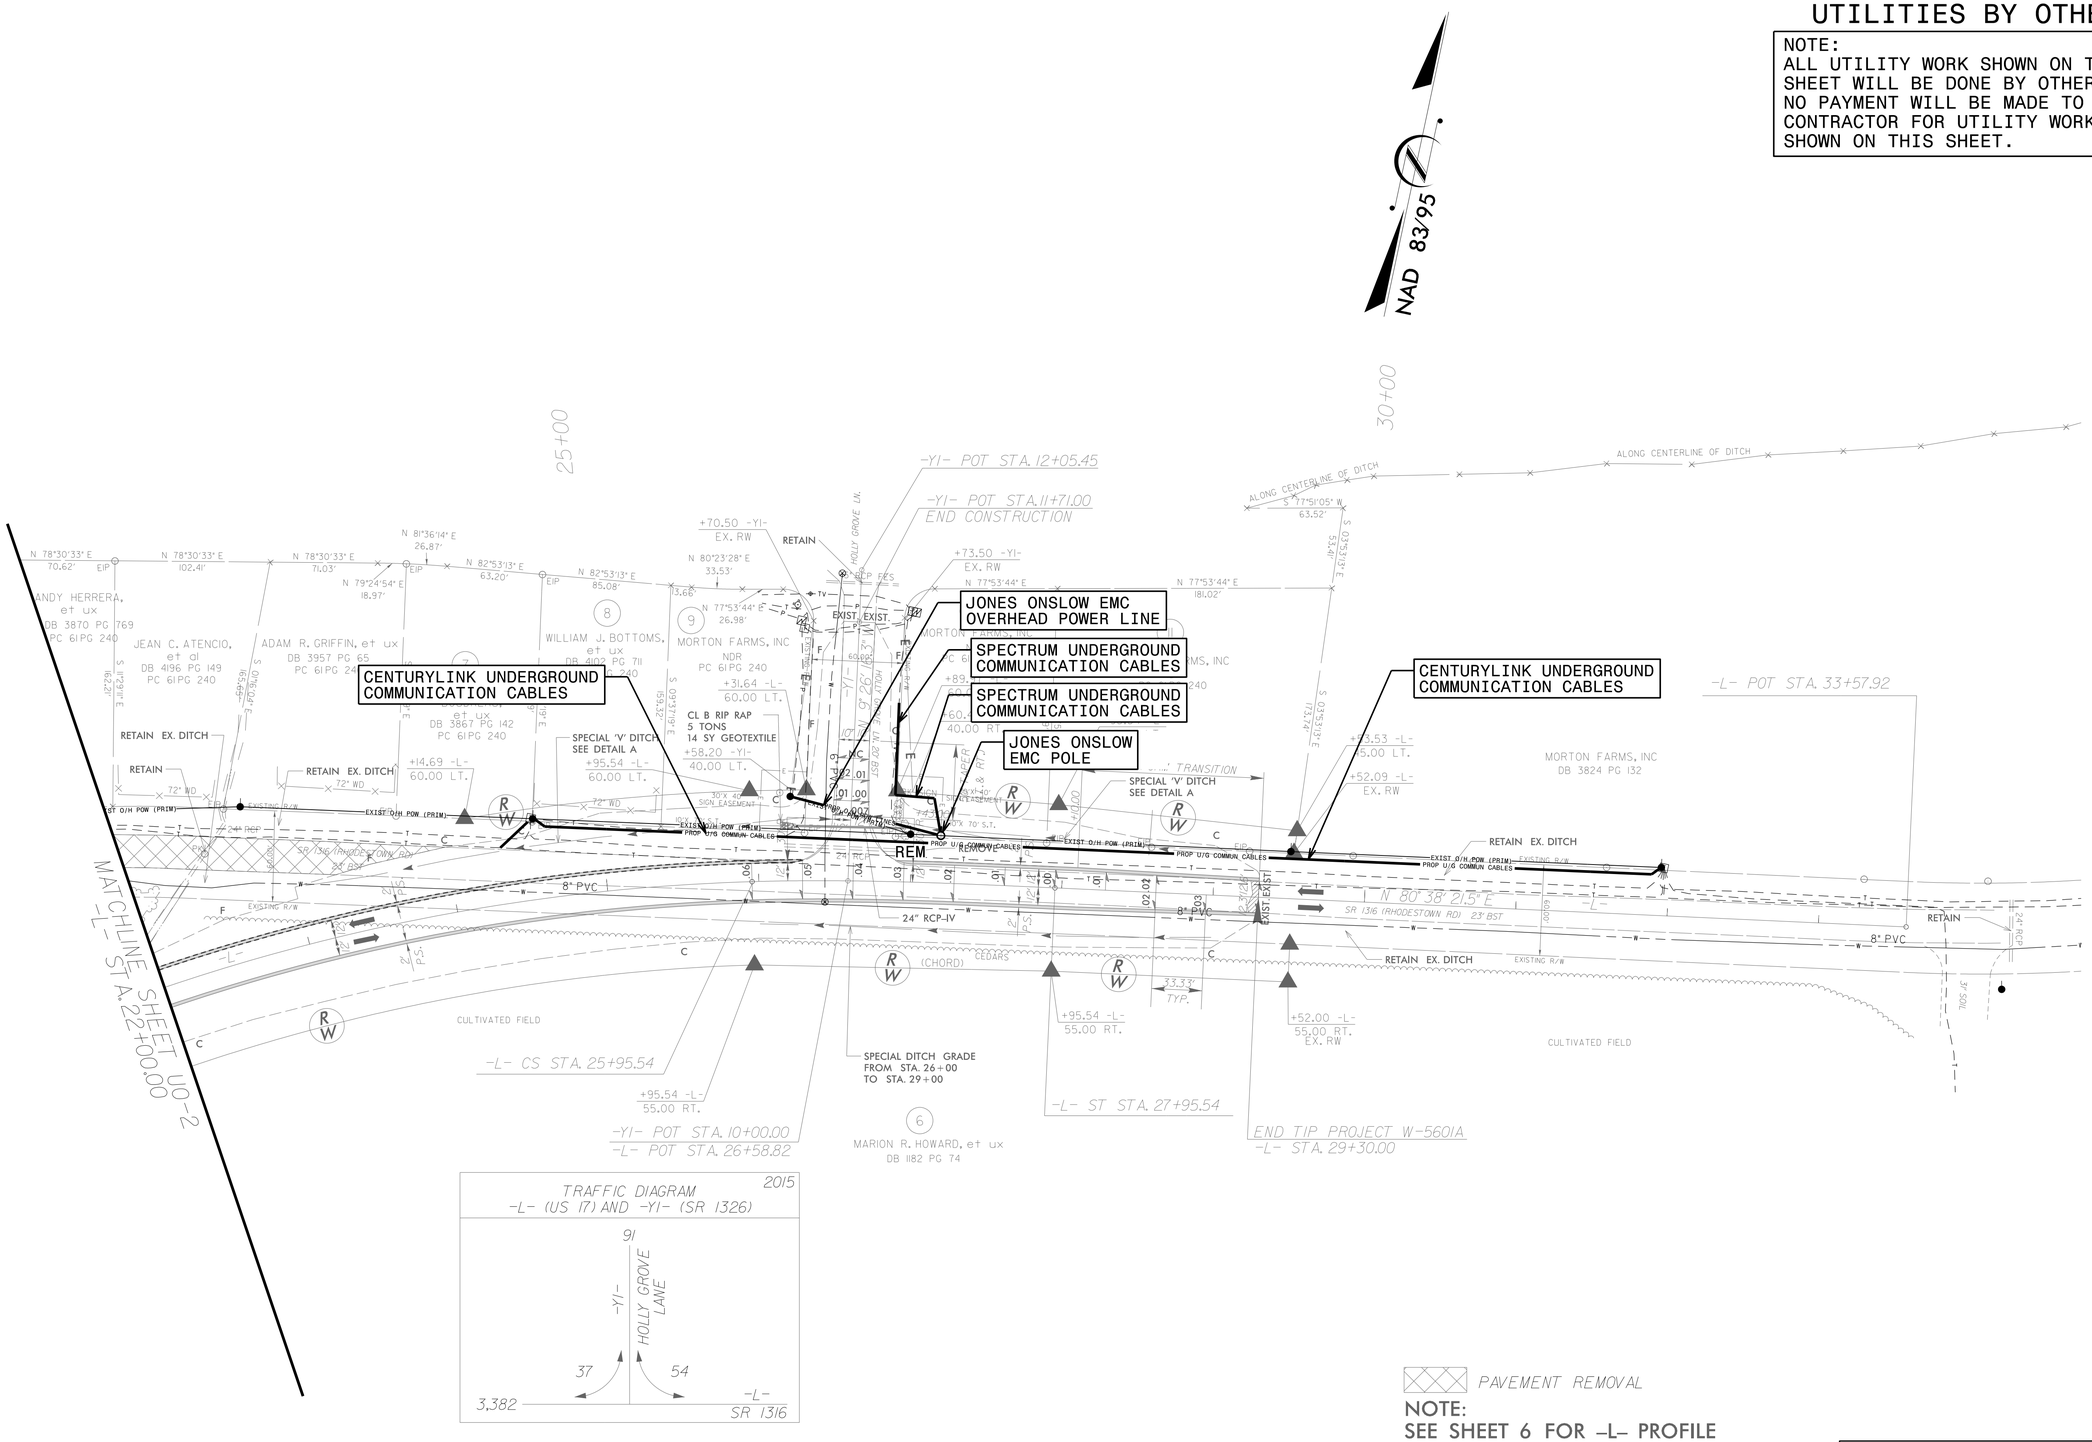

NOTE:
SEE SHEET 6 FOR -L- PROFILE
SEE SHEET 6 FOR -Y1- PROFILE

HINDE ENGINEERING
License No. C-2639
401 Harrison Oaks Blvd., Suite 145 Cary, NC 27513

28-NOV-2017 15:44
S:\Design\Utilities\PROJECTS\2015\A20151100.00 Mulkey - W-5601A Onslow County\Design\Utilities\Engineering\UBO\Proj\PDF\Final UBO Plans Timestamp 2017-11-28\W-5601A_ut_rdy5_U003_psh.dgn