TIP PROJECT: W-5601A

STATE OF NORTH CAROLINA
DIVISION OF HIGHWAYS

T.I.P. NO.	SHEET NO.
W-5601A	UO-1

UTILITIES BY OTHERS PLANS
ONSLOW COUNTY

NOTE:
ALL UTILITY WORK SHOWN ON THIS SHEET IS DONE BY OTHERS.
NO PAYMENT WILL BE MADE TO THE CONTRACTOR FOR UTILITY WORK SHOWN ON THIS SHEET.

LOCATION: RHODESTOWN ROAD (SR 1316) CURVE REALIGNMENT
TYPE OF WORK: POWER & TELECOM RELOCATIONS

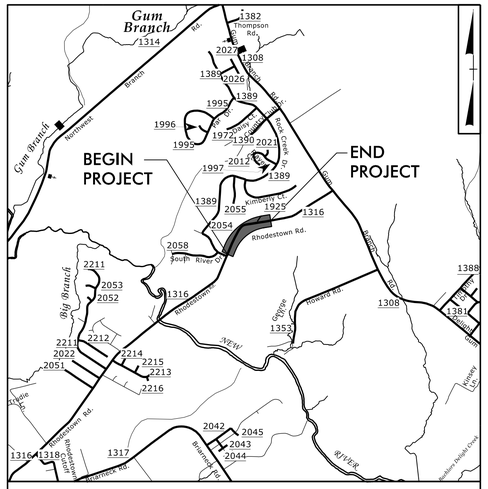

VICINITY MAP

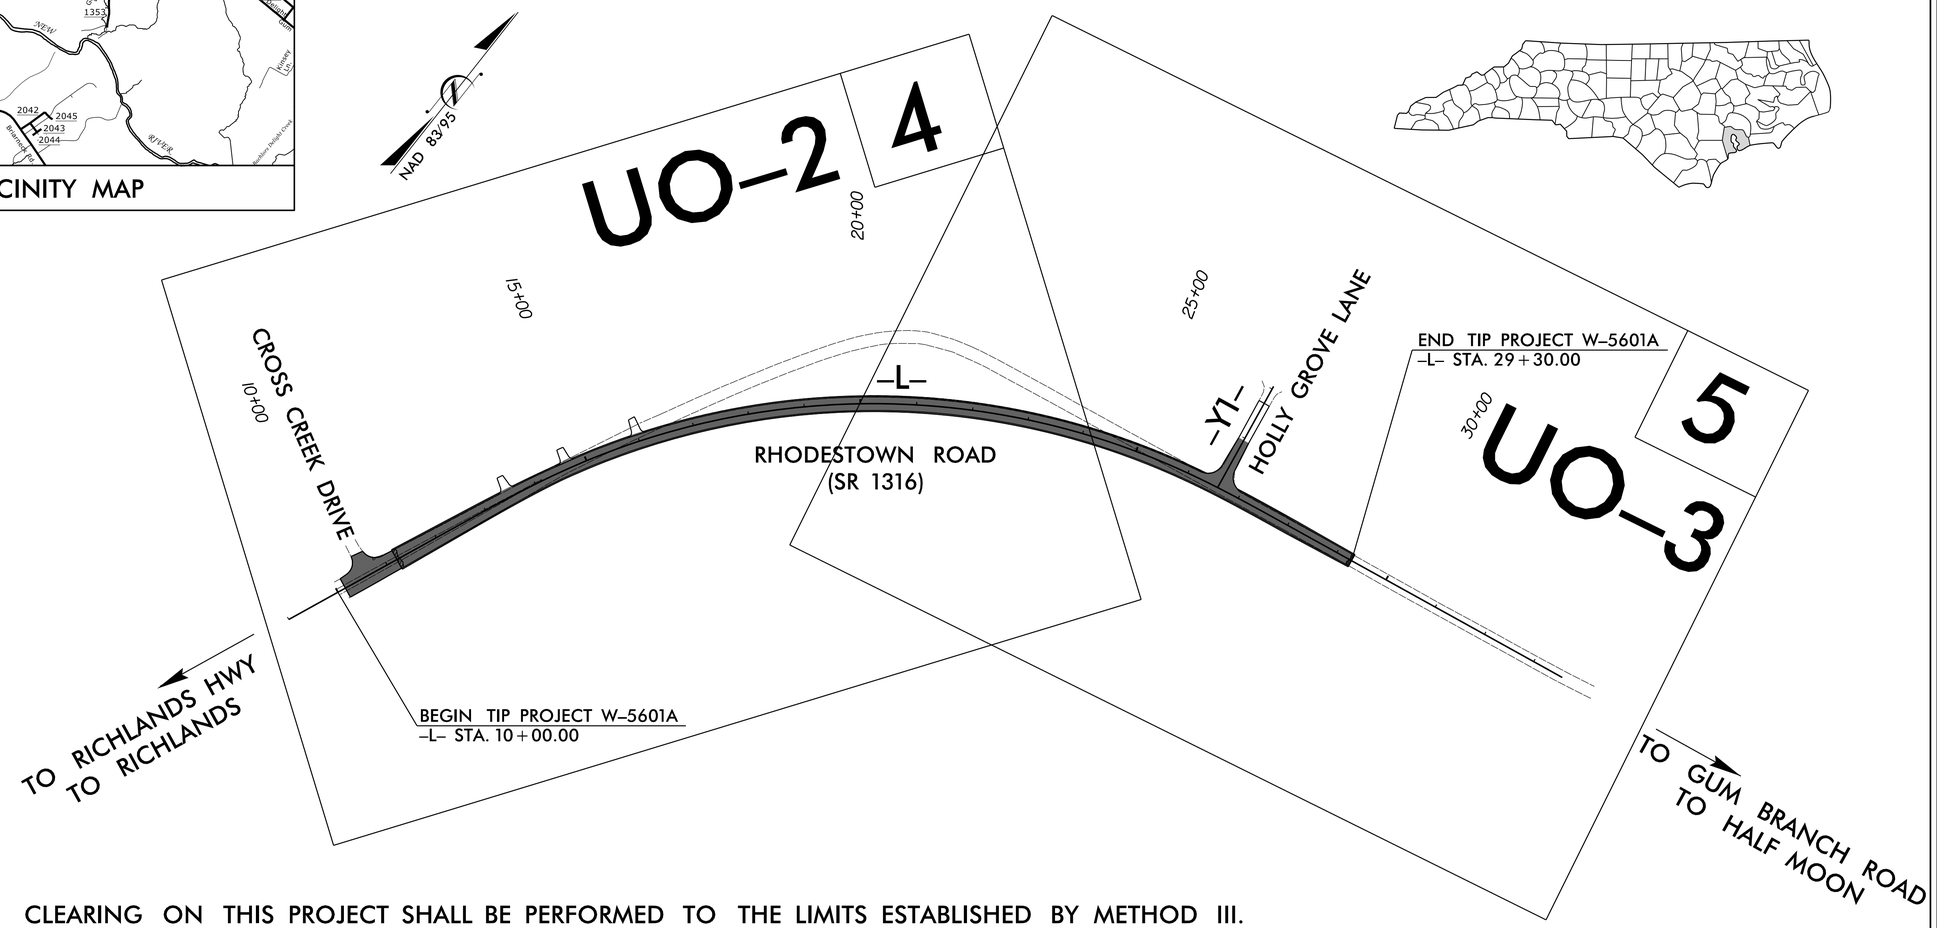

CLEARING ON THIS PROJECT SHALL BE PERFORMED TO THE LIMITS ESTABLISHED BY METHOD III.

GRAPHIC SCALES

50 25 0 50 100
PLANS

50 25 0 50 100
PROFILE (HORIZONTAL)

10 5 0 10 20
PROFILE (VERTICAL)

INDEX OF SHEETS

SHEET NO.	DESCRIPTION
UO-1	TITLE SHEET
UO-2 THRU UO-3	UBO PLAN SHEETS

UTILITY OWNERS WITH CONFLICTS

(A) POWER - JONES ONSLOW EMC
(B) TELECOM - CHARTER-SPECTRUM
(C) TELECOM - CENTURYLINK

PREPARED IN THE OFFICE OF:

HINDE ENGINEERING
License No. C-2639
401 Harrison Oaks Blvd., Suite 145 Cary, NC 27513
(919)-653-0001

Michael E. Davis	UTILITY COORDINATION PROJECT MANAGER
Bill F. Black	PROJECT UTILITY COORDINATOR
James N. Arnold	PROJECT UTILITY DESIGNER

DIVISION OF HIGHWAYS
UTILITIES UNIT
1555 MAIL SERVICES CENTER
RALEIGH NC 27699-1555
PHONE (919) 707-6690
FAX (919) 250-4151

Lonny Sleeper	DIVISION CONTACT #1
Doug Lafave	DIVISION CONTACT #2
J. Steve Davis	DIVISION CONTACT #3
David B. Leonard	DIVISION CONTACT #4

28-NOV-2017 15:02
S:\Server Files\PROJECTS\2015\A201511100.00 Mulkey - W-5601A Onslow County\Design\Utilities\Engineering\UBO\Proj\W-5601A_ut_tsh_U001_psh.dgn
$$$$$USERNAME$$$$