PROJ. REFERENCE NO.	SHEET NO.
W-5601A	TMP-5

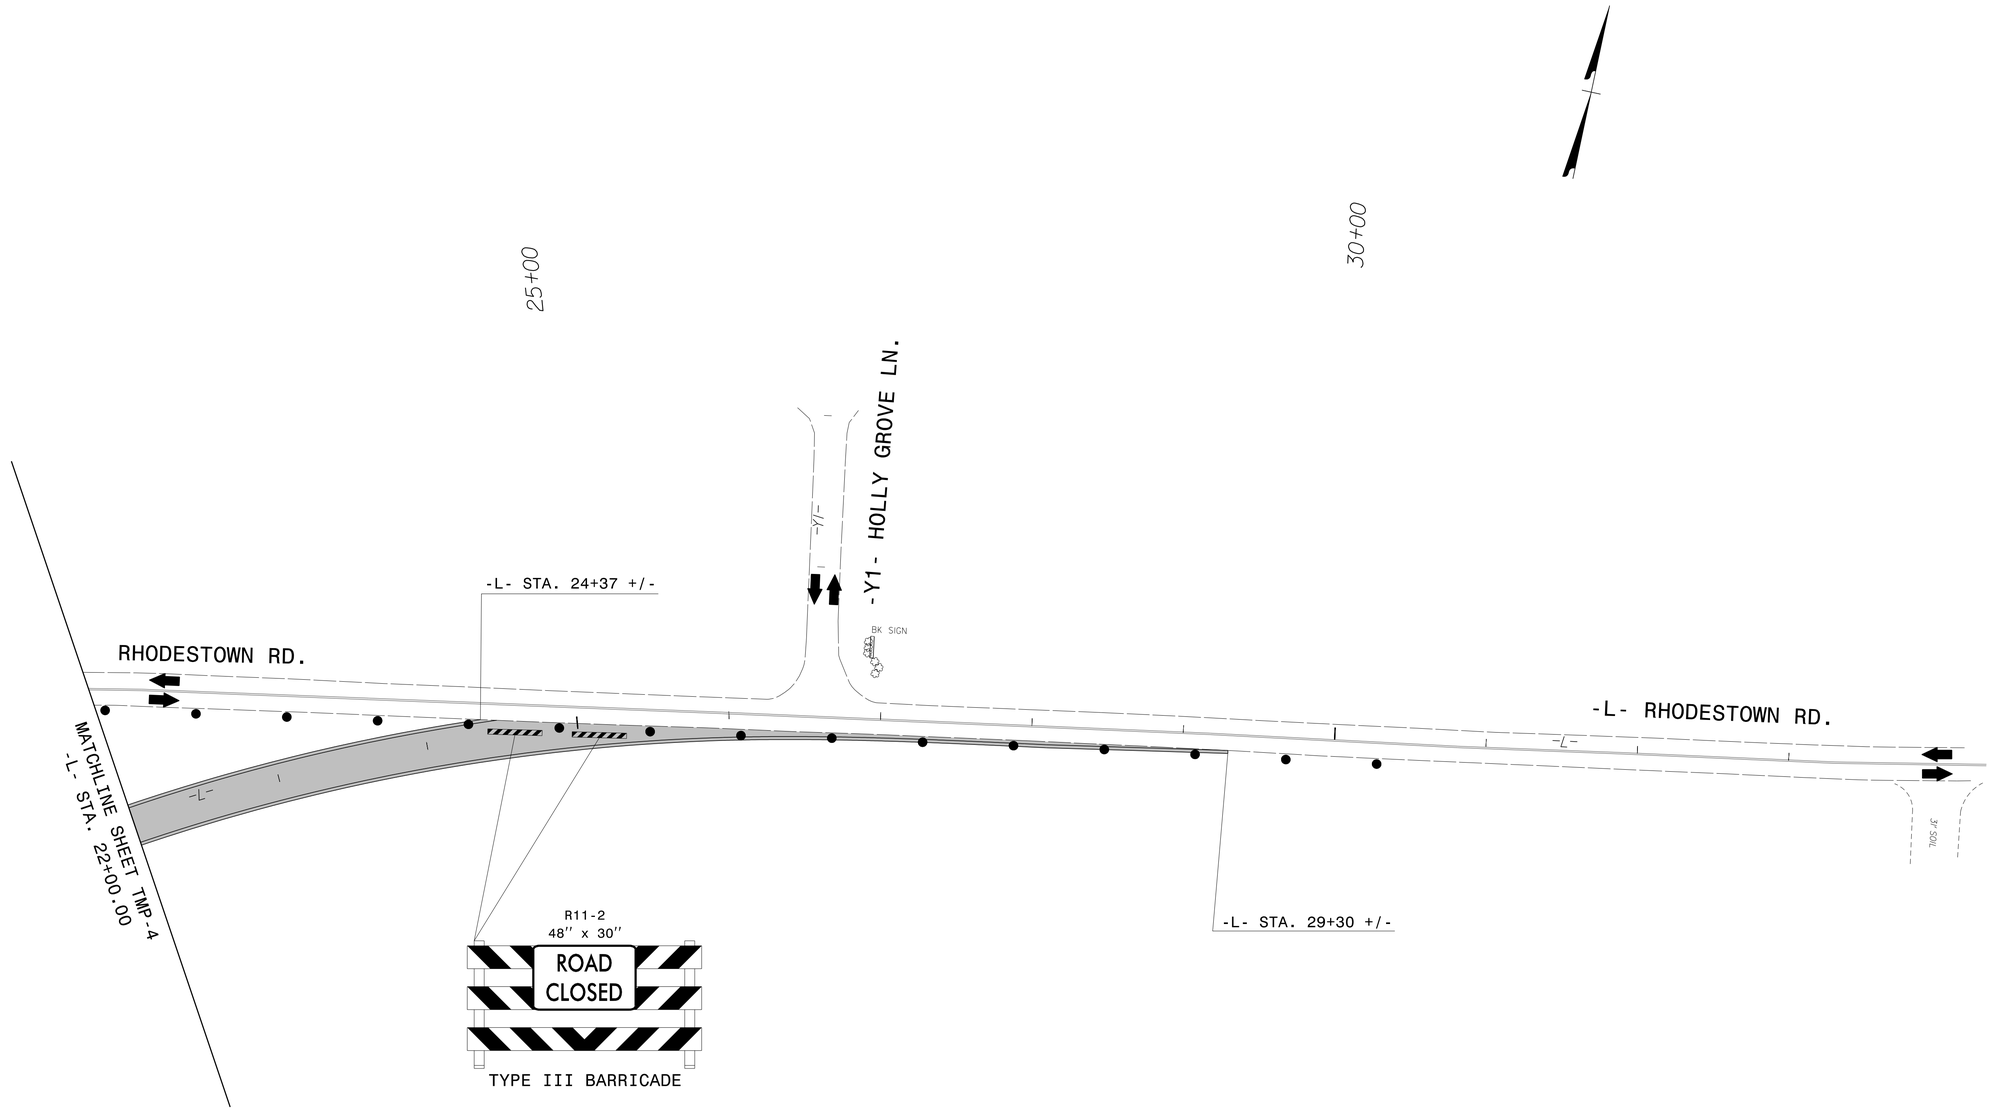

2017.12.21
09:44:57 -05'00'

APPROVED:_____ DATE:_____

SEAL

NORTH CAROLINA PROFESSIONAL SEAL 034343 ENGINEER MATTHEW THIGPEN

DIVISION OF HIGHWAYS
STATE OF NORTH CAROLINA
DEPARTMENT OF TRANSPORTATION
WORK ZONE TRAFFIC CONTROL

PHASE I
DETAIL

12/21/2017
\\vhb\proj\Raleigh\38369.07 NCDOT-CALYX-T07(W-5601A)\cad\te\planset\TCP\W-5601A_TC_TMP05.dgn
User:mthigpen