PROJ. REFERENCE NO.	SHEET NO.
W-5601A	TMP-7

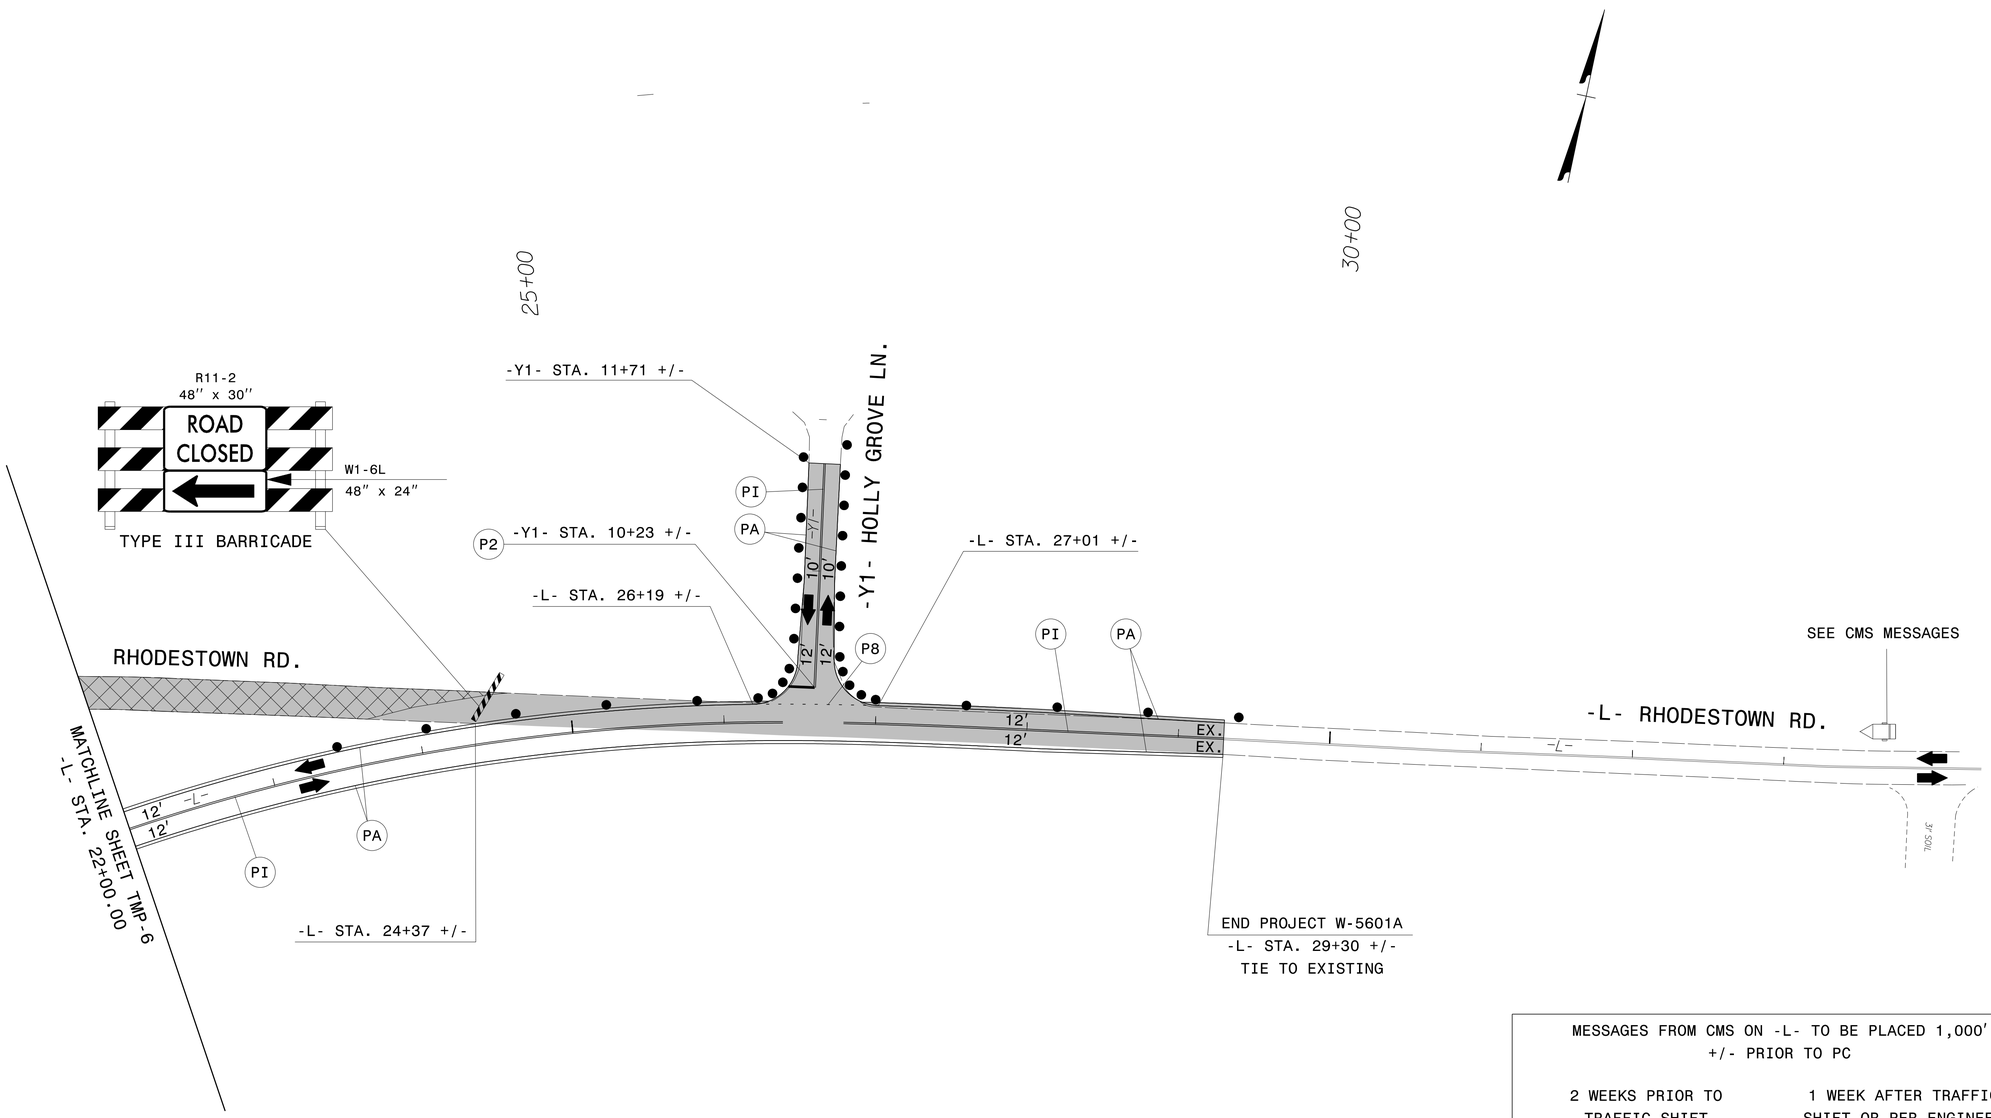

MESSAGES FROM CMS ON -L- TO BE PLACED 1,000' +/- PRIOR TO PC

2 WEEKS PRIOR TO TRAFFIC SHIFT

MESSAGE NO. 1	MESSAGE NO. 2
NEW TRAFFIC PATTERN	BEGIN MM/DD

CHANGEABLE MESSAGE SIGN

1 WEEK AFTER TRAFFIC SHIFT OR PER ENGINEER

MESSAGE NO. 1	MESSAGE NO. 2
TRAFFIC SHIFT 1000 FT	

CHANGEABLE MESSAGE SIGN

2017.12.21
09:46:24 -05'00'

APPROVED:_____ DATE:_____

SEAL

NORTH CAROLINA PROFESSIONAL SEAL 034343 ENGINEER MATTHEW THIGPEN

DIVISION OF HIGHWAYS STATE OF NORTH CAROLINA DEPARTMENT OF TRANSPORTATION WORK ZONE TRAFFIC CONTROL

PHASE II
DETAIL

12/2/2017
\\vhb\proj\Raleigh\38369.07 NCDOT-CALYX-T07(W-5601A)\cad\te\planset\TCP\W-5601A_TC_TMP07.dgn
User:mthigpen