CALYX
ENGINEERS + CONSULTANTS
6750 TRYON ROAD
CARY, NC 27518
phone: 919.851.1912
CALYXengineers.com
NC License # F-1333

PROJECT REFERENCE NO.	SHEET NO.
W-5601A	EC-07/CONST.05
R/W SHEET NO.	
ROADWAY DESIGN ENGINEER	HYDRAULICS ENGINEER
NORTH CAROLINA PROFESSIONAL SEAL 15759 ENGINEER STEPHEN C. BRONDE	NORTH CAROLINA PROFESSIONAL SEAL 029984 ENGINEER DAVID P. BOCKER

REVISIONS

8/17/99

-L-

PIs STA. 13+83.17	PI STA. 20+60.94	PIs STA. 26+62.24
Θs = 4° 18' 28.6"	△ = 49° 21' 28.0" (RT)	Θs = 4° 18' 28.6"
Ls = 200.00'	D = 4° 18' 28.6"	Ls = 200.00'
LT = 133.37'	L = 1,145.74'	LT = 133.37'
ST = 66.70'	T = 611.14'	ST = 66.70'
	R = 1,330.00'	
	Se = 0.06	
	D.S. = 60 MPH	

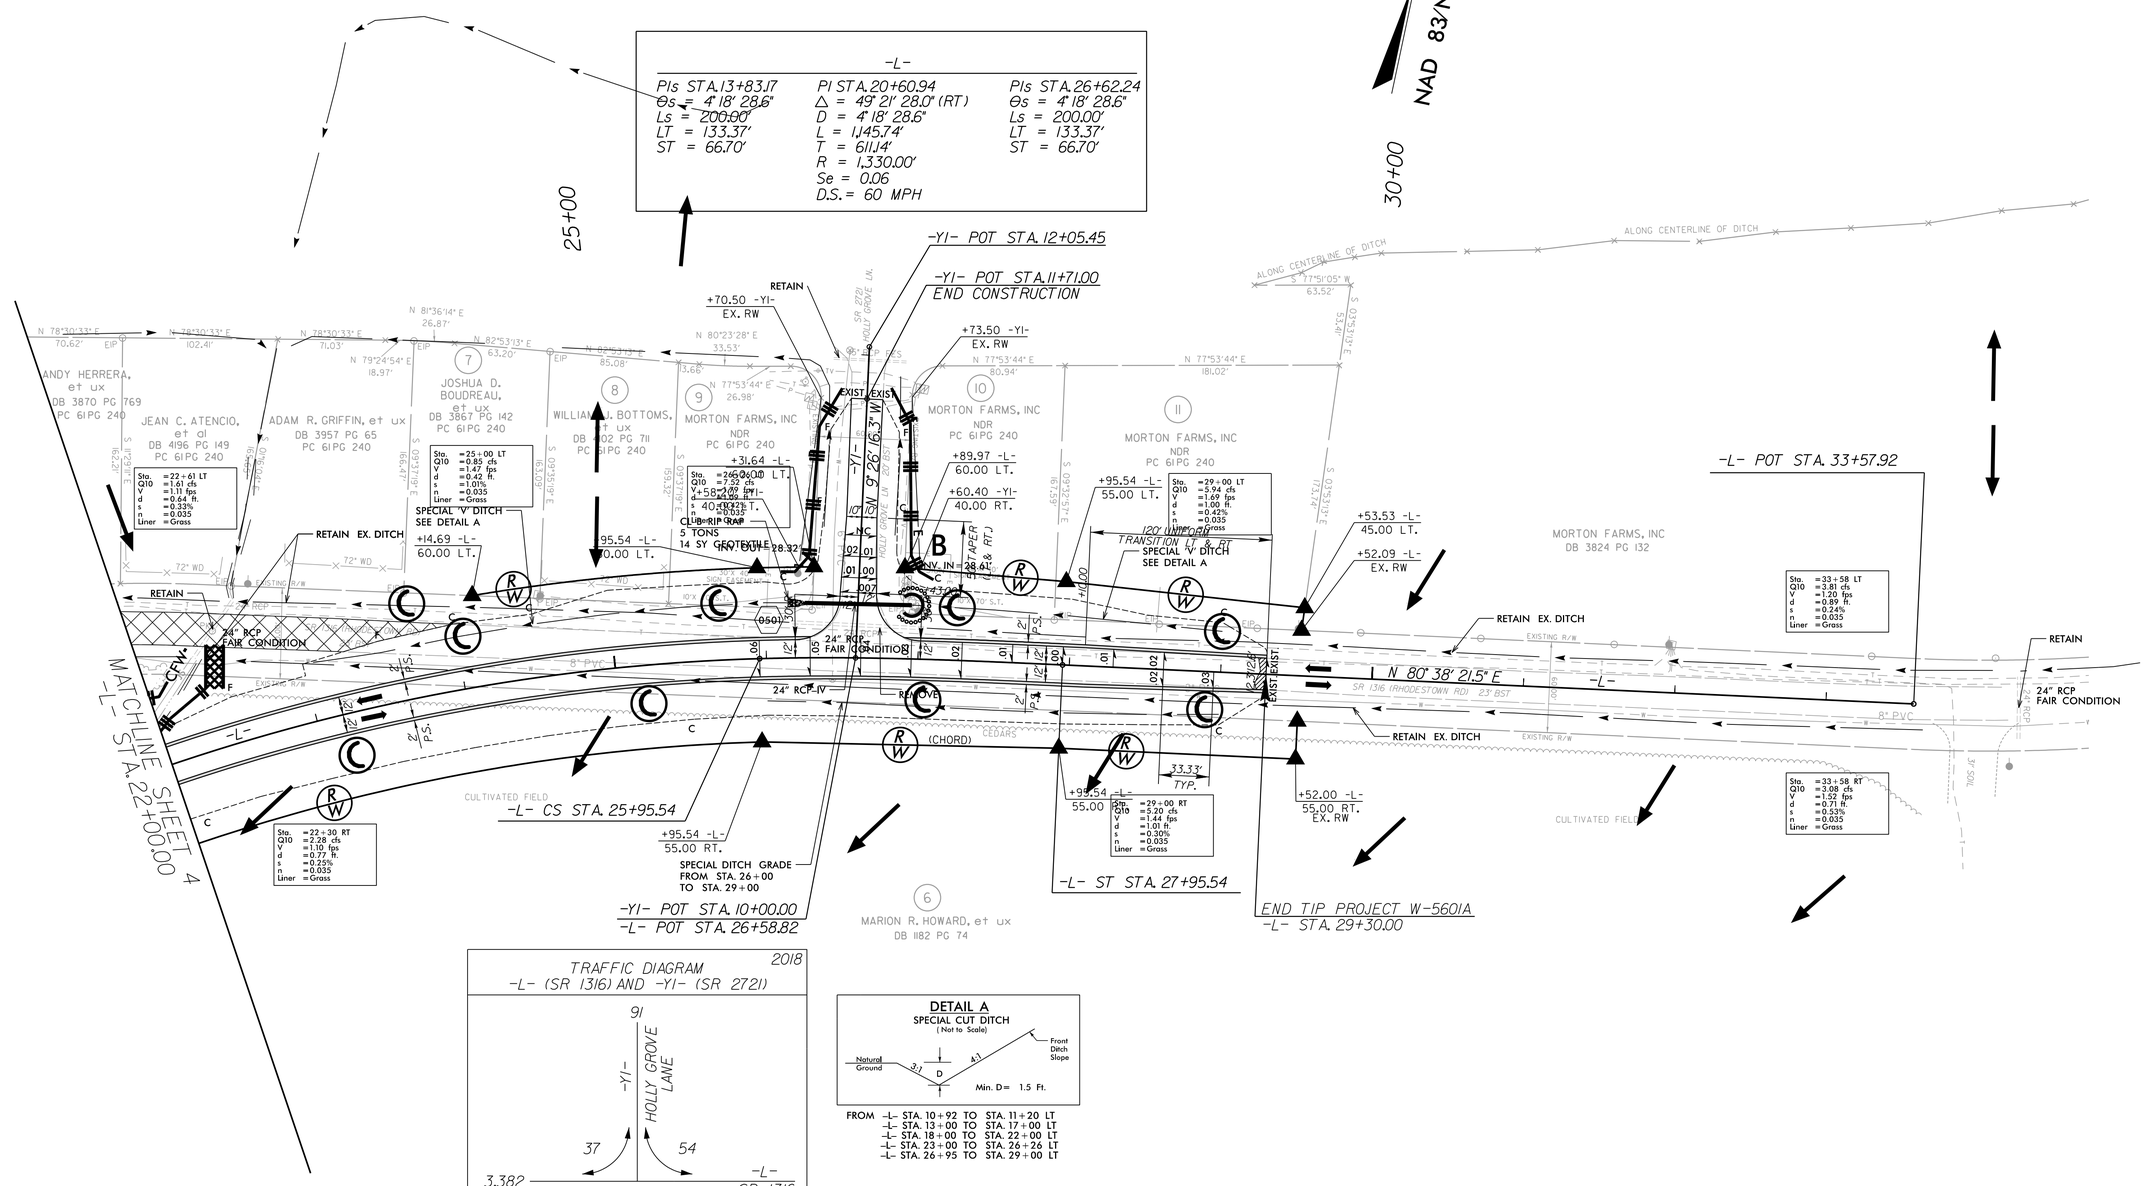

FROM -L- STA. 10+92 TO STA. 11+20 LT
-L- STA. 13+00 TO STA. 17+00 LT
-L- STA. 18+00 TO STA. 22+00 LT
-L- STA. 23+00 TO STA. 26+26 LT
-L- STA. 26+95 TO STA. 29+00 LT

PAVEMENT REMOVAL

NOTE:
SEE SHEET 6 FOR -L- PROFILE
SEE SHEET 6 FOR -Y1- PROFILE

1/3/2018
R:\Environmental\Design\W-5601A_HYD_EC_Psh07.dgn
jbogan