HINDE ENGINEERING
License No. C-2639
401 Harrison Oaks Blvd., Suite 145 Cary, NC 27513

PROJECT REFERENCE NO.	SHEET NO.
W-5601A	UC-6
DESIGNED BY: RBW	
DRAWN BY: RBW	
CHECKED BY: CLS	
APPROVED BY: RBW	
REVISED:	
NORTH CAROLINA DEPARTMENT OF TRANSPORTATION	
UTILITIES ENGINEERING SEC. PHONE:(919)707-6690 FAX:(919)250-4151	UTILITY CONSTRUCTION PLANS ONLY

NORTH CAROLINA PROFESSIONAL SEAL 019157 ENGINEER RONALD B. WILKINS
Ronald B. Wilkins
11/28/2017

UTILITY CONSTRUCTION

DOCUMENT NOT CONSIDERED FINAL UNLESS ALL SIGNATURES COMPLETED

PROP. 8" WATER LINE
LINE -L-
PROFILE 1

SEE SHEET UC-4 AND UC-5 FOR 8" WATER LINE

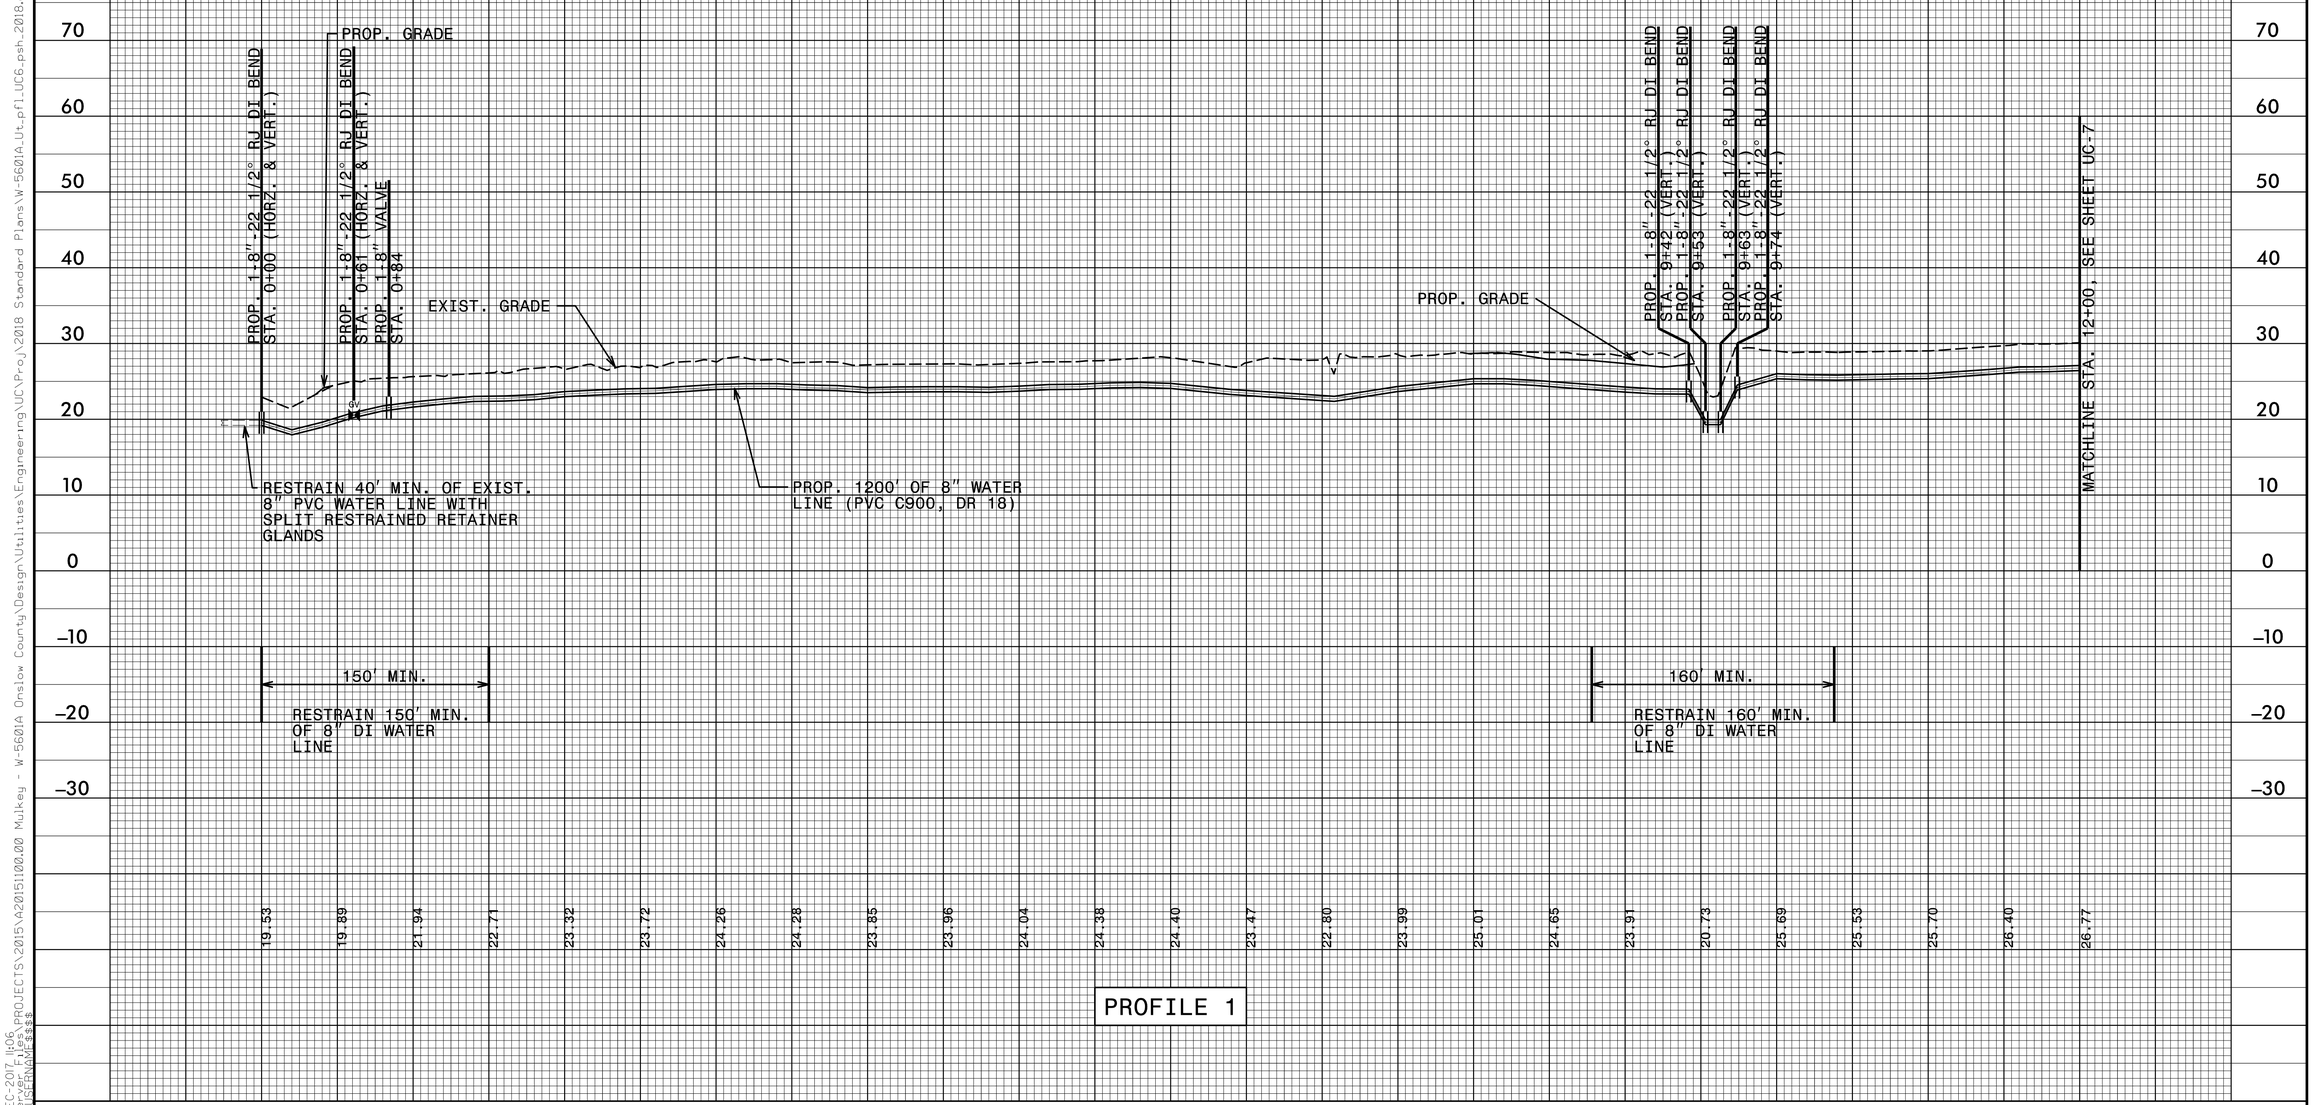

PROFILE 1

28-DEC-2017 11:06
28-DEC-2017 11:06
C:\PROJECTS\2015\A20151100.00 Mulkey - W-5601A Onslow County\Design\Utilities\Engineering\UC\Proj\2018 Standard Plans\W-5601A_Ut_pfl_UC6_psh_2018.dgn
$$$$USERNAME$$$$