UC-4 CORRESPONDS TO ROADWAY PLAN SHEET 4

SEE SHEET UC-6 FOR 8" WATER LINE (PROFILE 1)

ONSLOW WATER AND SEWER AUTHORITY OWNS THE WATER LINES

HINDE ENGINEERING
License No. C-2639
401 Harrison Oaks Blvd., Suite 145 Cary, NC 27513

DOCUMENT NOT CONSIDERED FINAL UNLESS ALL SIGNATURES COMPLETED

PROJECT REFERENCE NO.	SHEET NO.
W-5601A	UC-4
DESIGNED BY: RBW	
DRAWN BY: RBW	
CHECKED BY: CLS	
APPROVED BY: RBW	
REVISED:	
NORTH CAROLINA DEPARTMENT OF TRANSPORTATION	
UTILITIES ENGINEERING SEC. PHONE:(919)707-6690 FAX:(919)250-4151	UTILITY CONSTRUCTION PLANS ONLY

NORTH CAROLINA PROFESSIONAL SEAL ENGINEER RONALD B. WILKINS 11/19/2021

UTILITY CONSTRUCTION

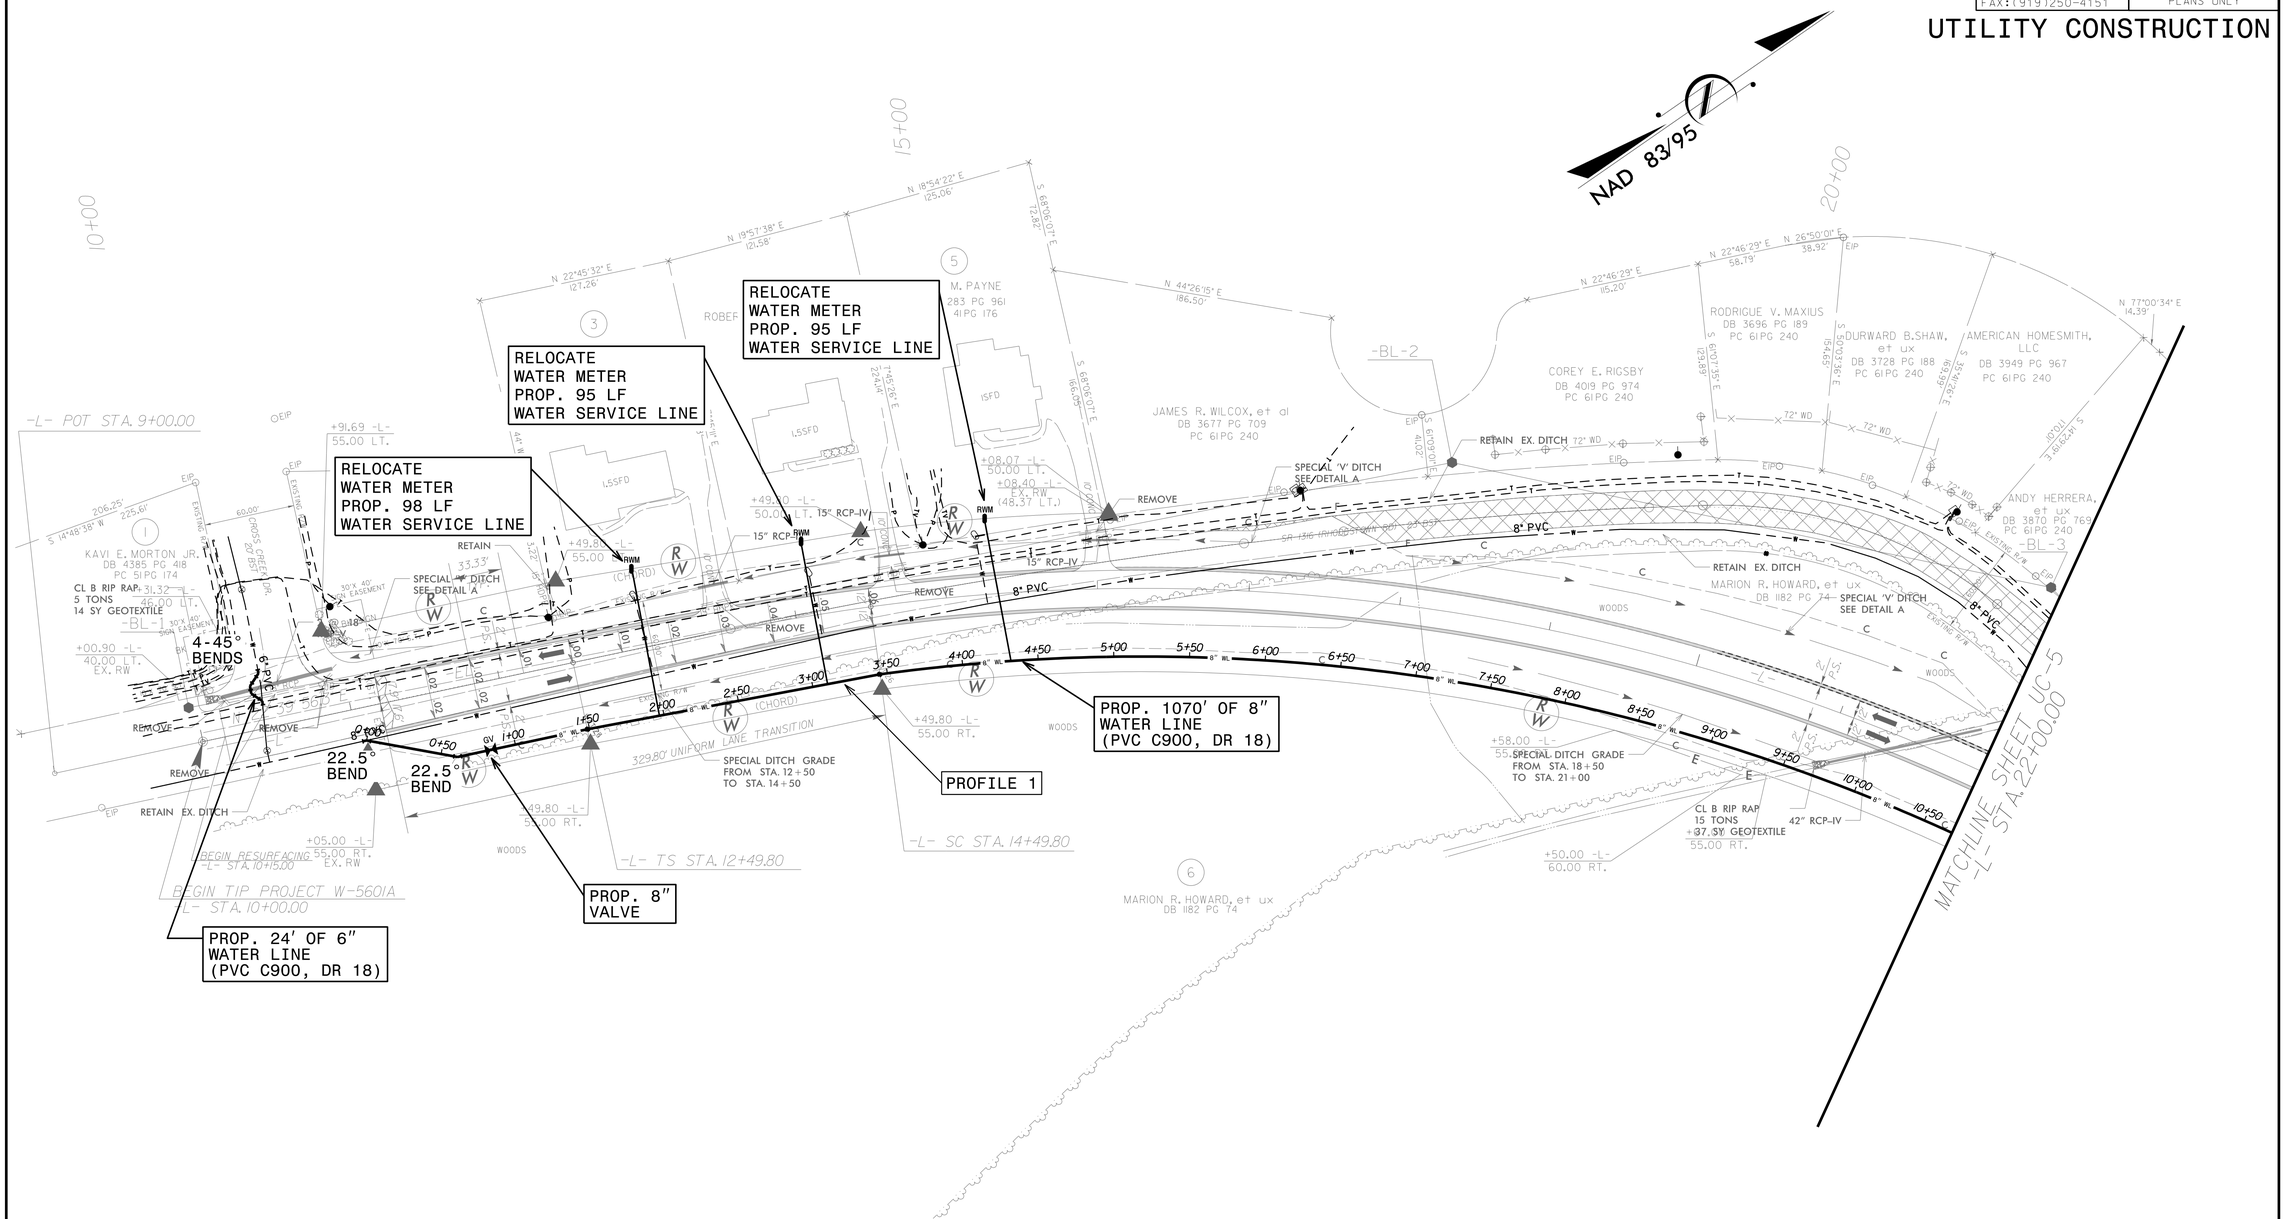

NOTE:
THE ESTIMATED QUANTITY OF DUCTILE IRON WATER PIPE FITTINGS ON THIS PLAN SHEET IS 960 POUNDS. THE ACTUAL QUANTITY AND TYPE OF FITTINGS WILL VARY BASED ON FIELD CONDITIONS. (350# MIN WP)

PAVEMENT REMOVAL

NOTE: SEE SHEET 6 FOR -L- PROFILE

28-DEC-2017 11:04
S:\PROJECTS\2015\A20151100.00 Mulkey - W-5601A Onslow County\Design\Utilities\Engineering\UC\Proj\2018 Standard Plans\W-5601A Uts_rdy04_UC04_psh_2018.dgn