PROJECT REFERENCE NO.	SHEET NO.
W-5601A	SIGN-3

APPROVED: 2017.12.21 09:56:49 -05'00'

DATE:

SEAL

NORTH CAROLINA PROFESSIONAL SEAL 034343 ENGINEER MATTHEW THIGPEN

DOCUMENT NOT CONSIDERED FINAL UNLESS ALL SIGNATURES COMPLETED

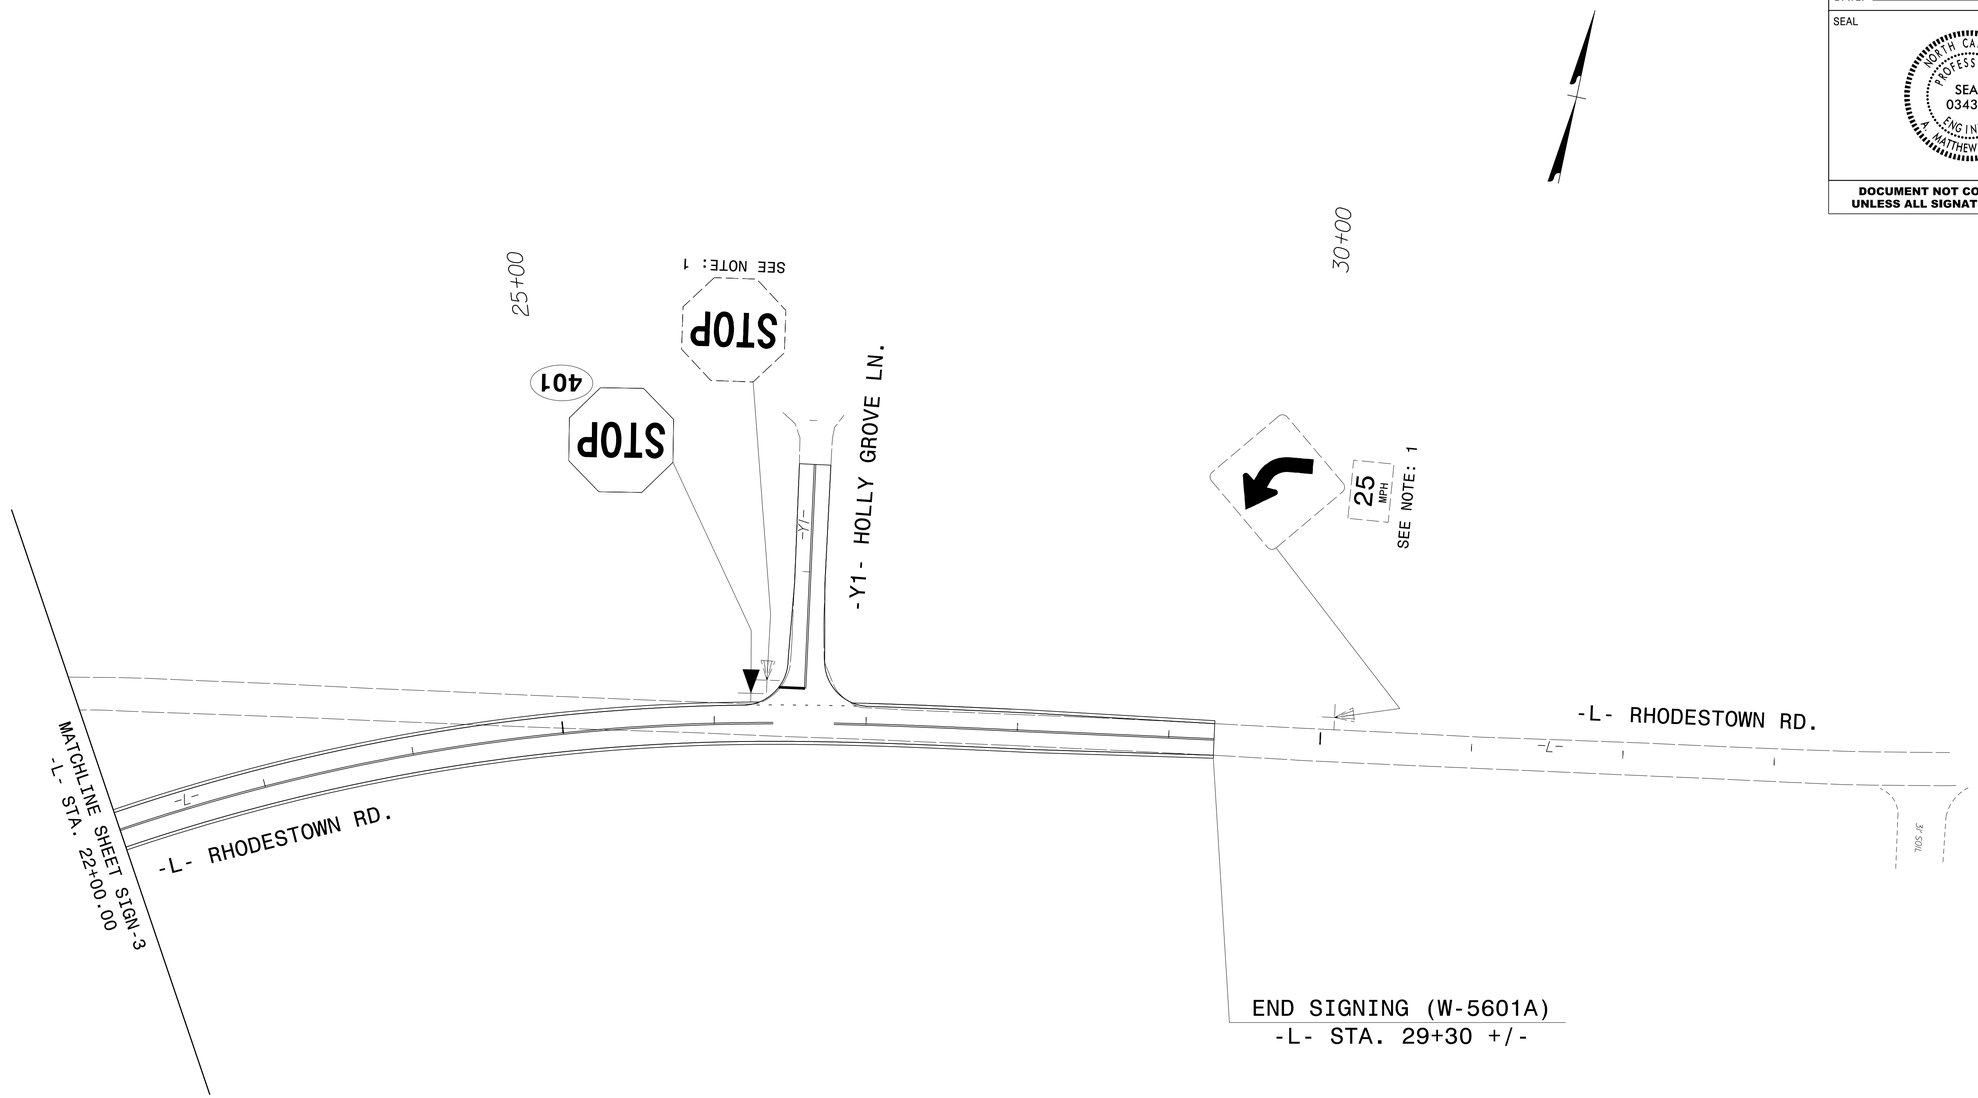

EXISTING & PROPOSED SIGNS

12/20/2017
\\wbcmpw\Raleigh\38369.07 NCDOT-CALYX-T07\W-5601A\cad\te\planset\Signing\W-5601A_sgn_Psh05.dgn
Usertthigpen