PROJECT REFERENCE NO.	SHEET NO.
W-5601A	SIGN-2

APPROVED: 2017.12.21 09:56:01 -05'00'

DATE:

SEAL

NORTH CAROLINA PROFESSIONAL SEAL 034343 ENGINEER MATTHEW THIGPEN

DOCUMENT NOT CONSIDERED FINAL UNLESS ALL SIGNATURES COMPLETED

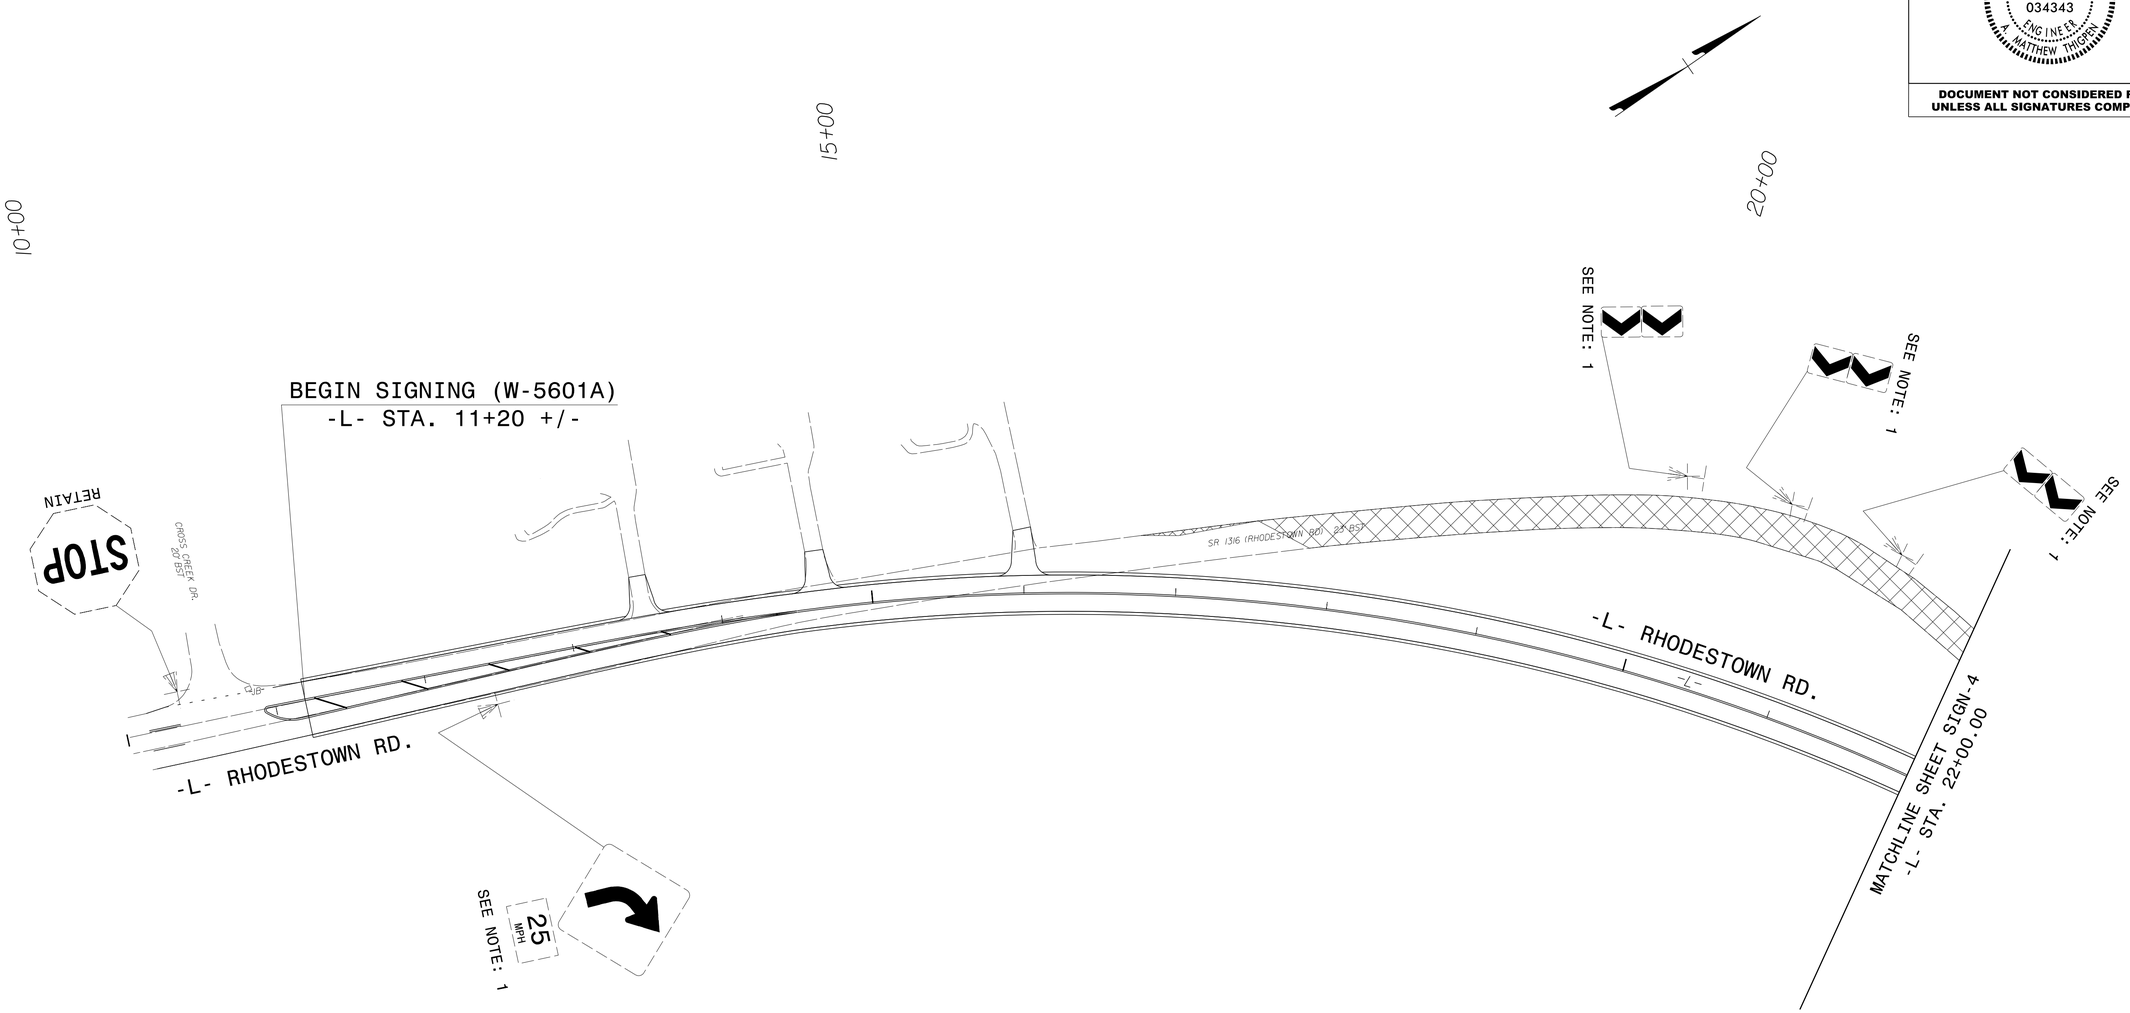

EXISTING & PROPOSED SIGNS

12/21/2017
\\tlb.ofro.\Raleigh\38369.07 NCDOT-CALYX-T07(W-5601A)\cad\te\planset\Signing\W-5601A_sgn_Psh04.dgn
Usertlbgen