PROJECT REFERENCE NO.	SHEET NO.
W-5601A	UC-7

HINDE ENGINEERING
License No. C-2639
401 Harrison Oaks Blvd., Suite 145 Cary, NC 27513

DESIGNED BY: RBW
DRAWN BY: RBW
CHECKED BY: CLS
APPROVED BY: RBW
REVISED:

NORTH CAROLINA DEPARTMENT OF TRANSPORTATION
UTILITIES ENGINEERING SEC.
PHONE:(919)707-6690
FAX:(919)250-4151

NORTH CAROLINA PROFESSIONAL SEAL 10137 ENGINEER RONALD B. WILLIAMS
Ronald B. Williams
12/28/2017

UTILITY CONSTRUCTION PLANS ONLY

UTILITY CONSTRUCTION

DOCUMENT NOT CONSIDERED FINAL UNLESS ALL SIGNATURES COMPLETED

SEE SHEET UC-5 AND FOR 8" WATER LINE

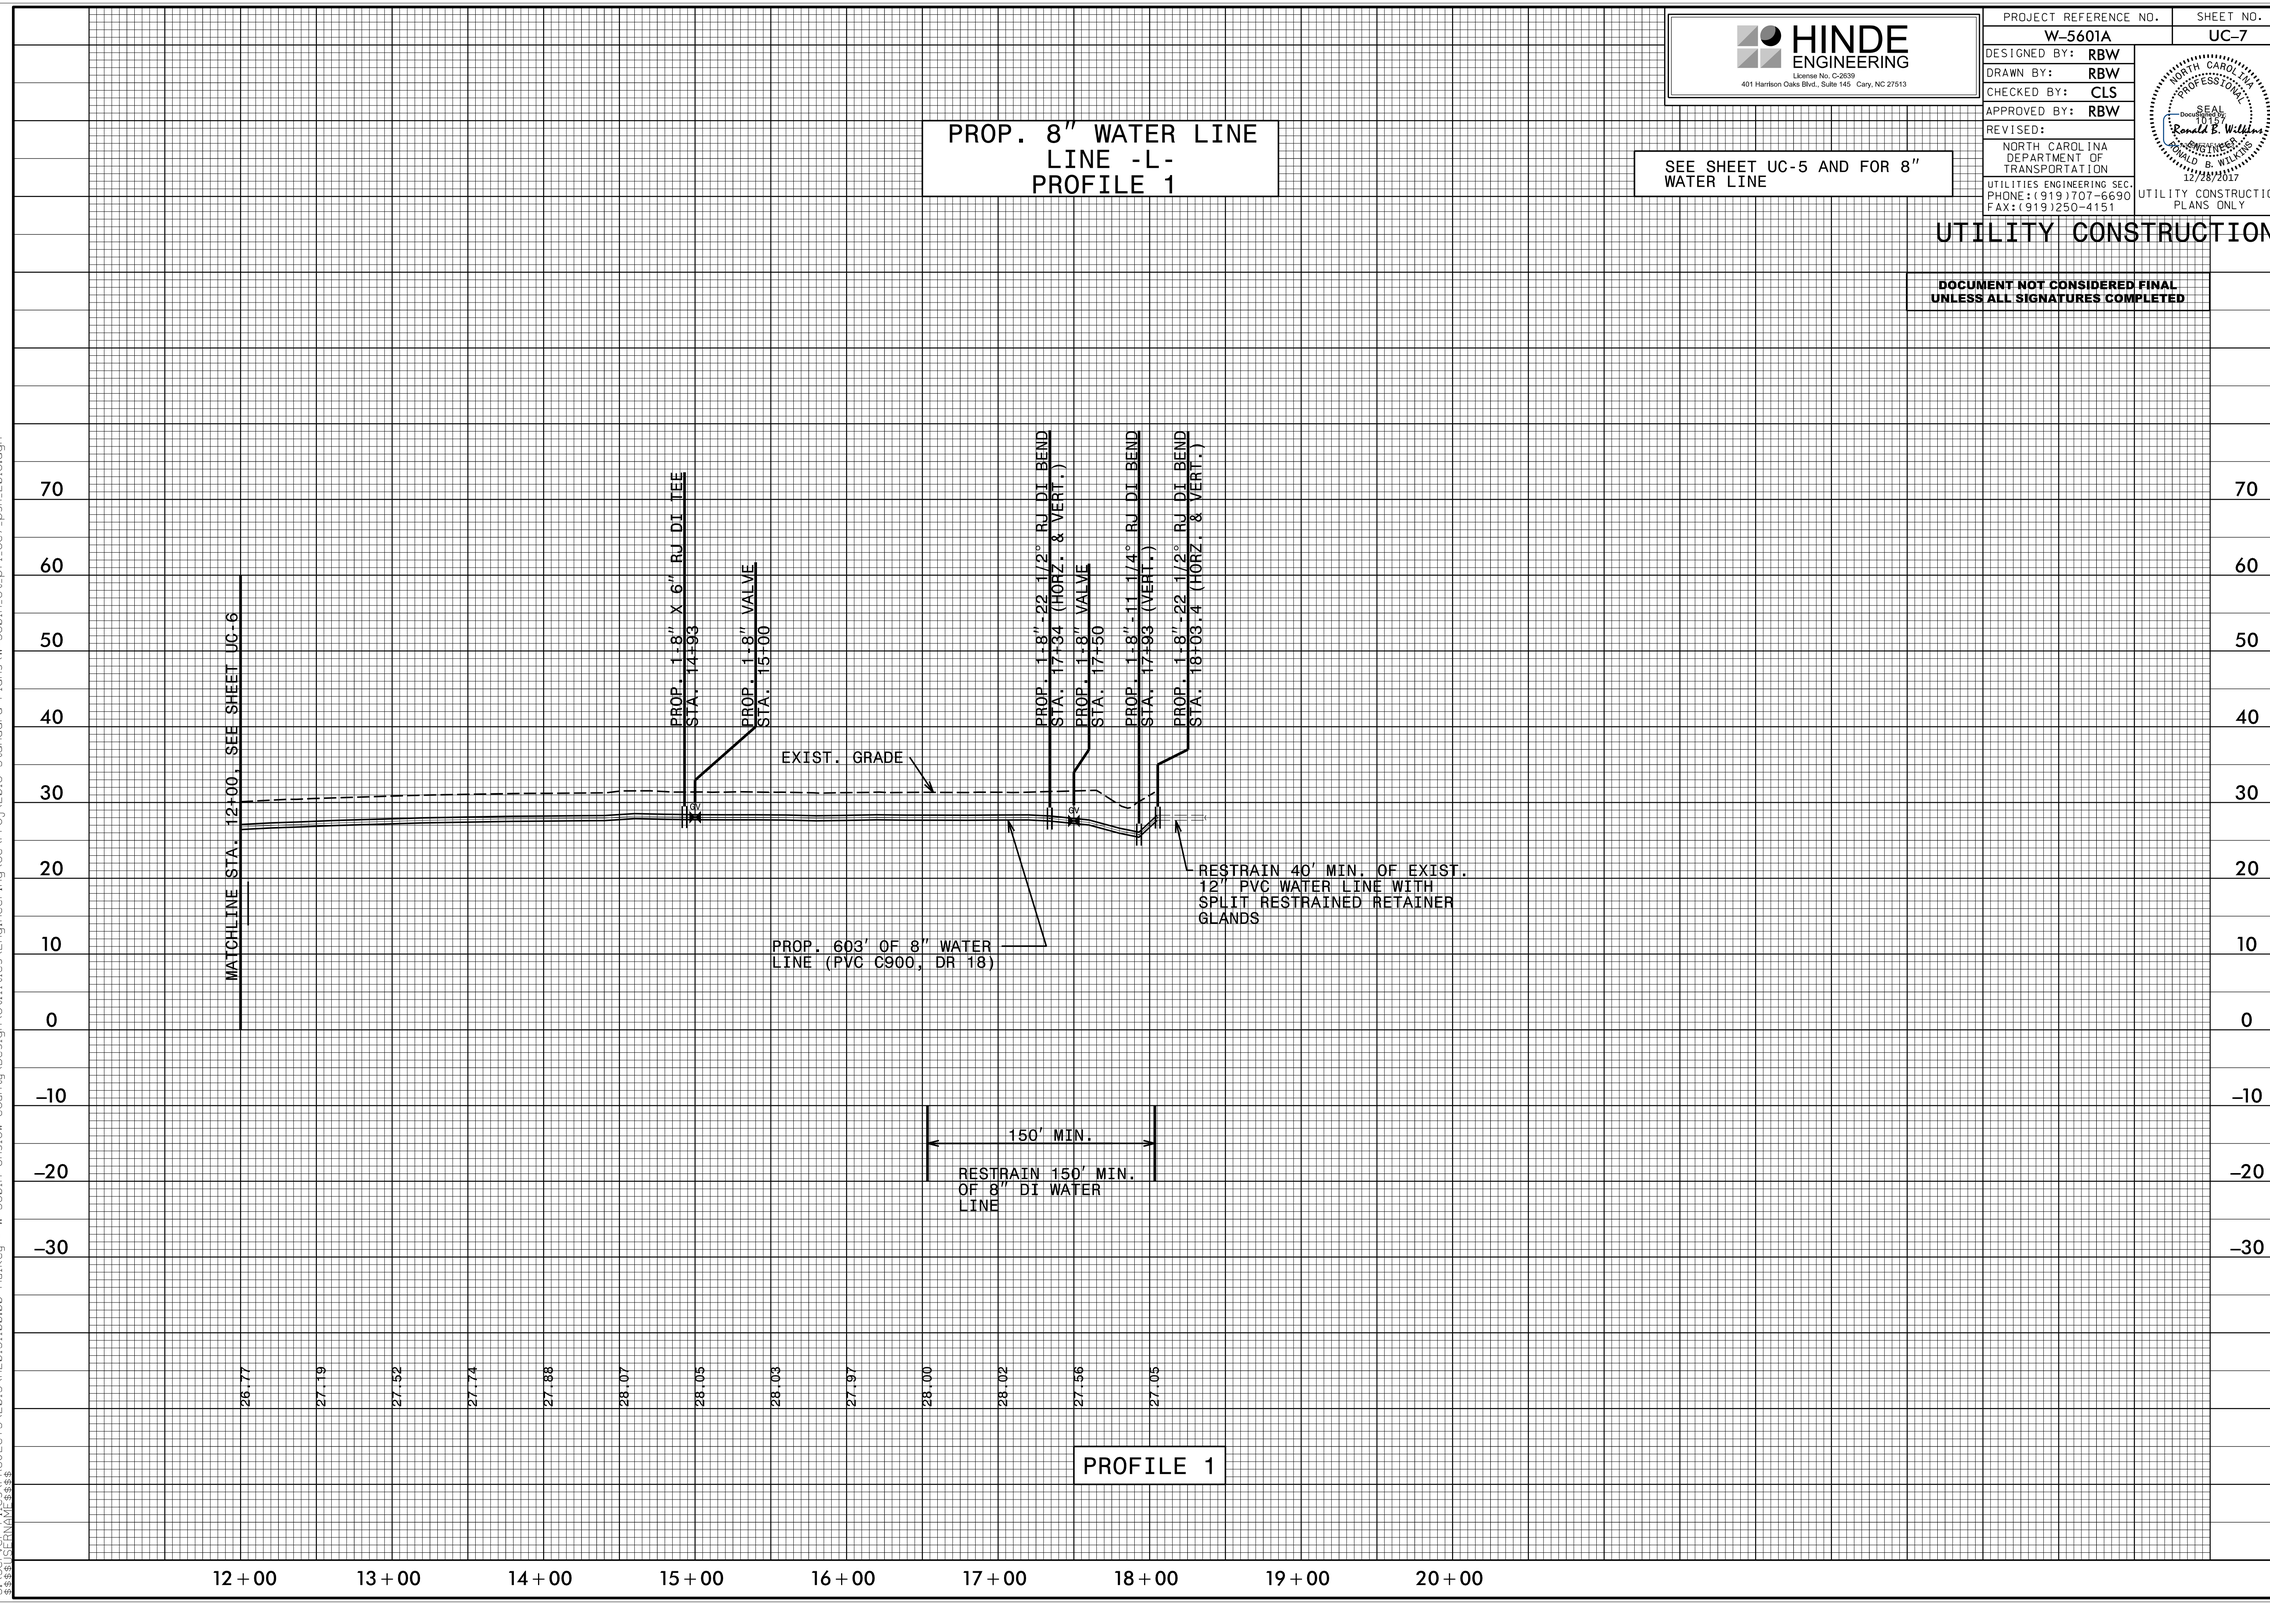

28-DEC-2017 11:06
S:\PROJECTS\2015\A20151100.00 Mulkey - W-5601A Onslow County\Design\Utilities\Engineering\UC\Proj\2018 Standard Plans\W-5601A_Ut_pfl_UC7_psh_2018.dgn
$$$$USERNAME$$$$