PROJECT REFERENCE NO.	SHEET NO.
W-5601A	PMP-3

APPROVED: 2017.12.21 09:54:31 -05'00'

DATE:

SEAL

NORTH CAROLINA PROFESSIONAL SEAL 034343 ENGINEER MATTHEW THIGPEN

DOCUMENT NOT CONSIDERED FINAL UNLESS ALL SIGNATURES COMPLETED

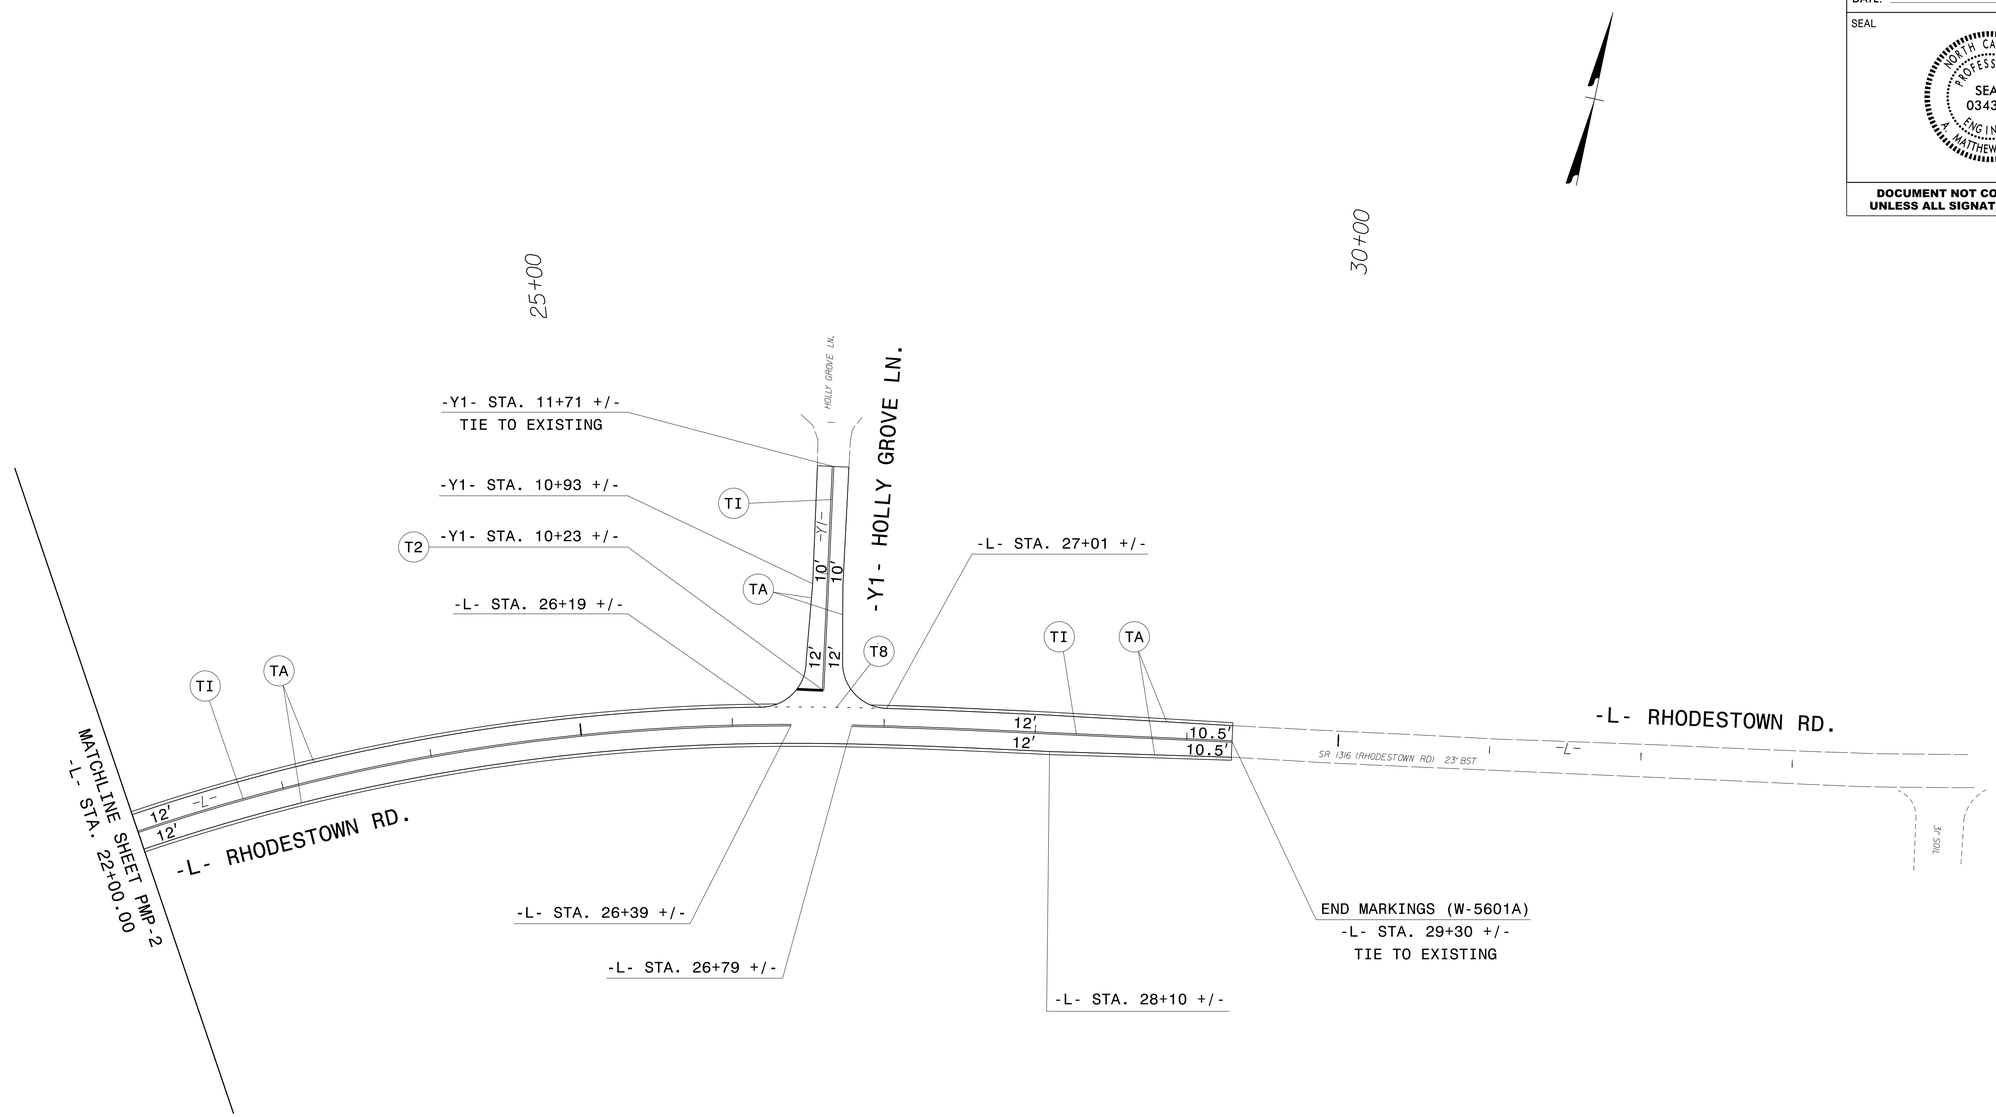

PAVEMENT MARKING SCHEDULE

SYMBOL	DESCRIPTION
T2	WHITE STOPBAR (24", 120 MIL)
T8	2FT. - 6FT./SP WHITE MINISKIP (4", 120 MIL)
TA	WHITE EDGELINE (4", 90 MIL)
TI	YELLOW DOUBLE CENTER (4", 120 MIL)

PAVEMENT MARKING DETAIL

12/21/2017
14:53:07
S:\Projects\Raleigh\38369.07 NCDOT-CAL YX-T07\W-5601A\cad\te\planset\Pavement Marking\W-5601A_pm_Psh05.dgn
User:mthigpen