UC-5 CORRESPONDS TO ROADWAY PLAN SHEET 5

SEE SHEET UC-6 AND UC-7 FOR 8" WATER LINE (PROFILE 1)

ONSLOW WATER AND SEWER AUTHORITY OWNS THE WATER LINES

HINDE ENGINEERING
License No. C-2639
401 Harrison Oaks Blvd., Suite 145 Cary, NC 27513

DOCUMENT NOT CONSIDERED FINAL UNLESS ALL SIGNATURES COMPLETED

PROJECT REFERENCE NO.	SHEET NO.
W-5601A	UC-5
DESIGNED BY: RBW	
DRAWN BY: RBW	
CHECKED BY: CLS	
APPROVED BY: RBW	
REVISED:	
NORTH CAROLINA DEPARTMENT OF TRANSPORTATION	
UTILITIES ENGINEERING SEC. PHONE:(919)707-6690 FAX:(919)250-4151	UTILITY CONSTRUCTION PLANS ONLY

NORTH CAROLINA PROFESSIONAL SEAL 019157 ENGINEER RONALD B. WILKINS 11/20/2017

UTILITY CONSTRUCTION

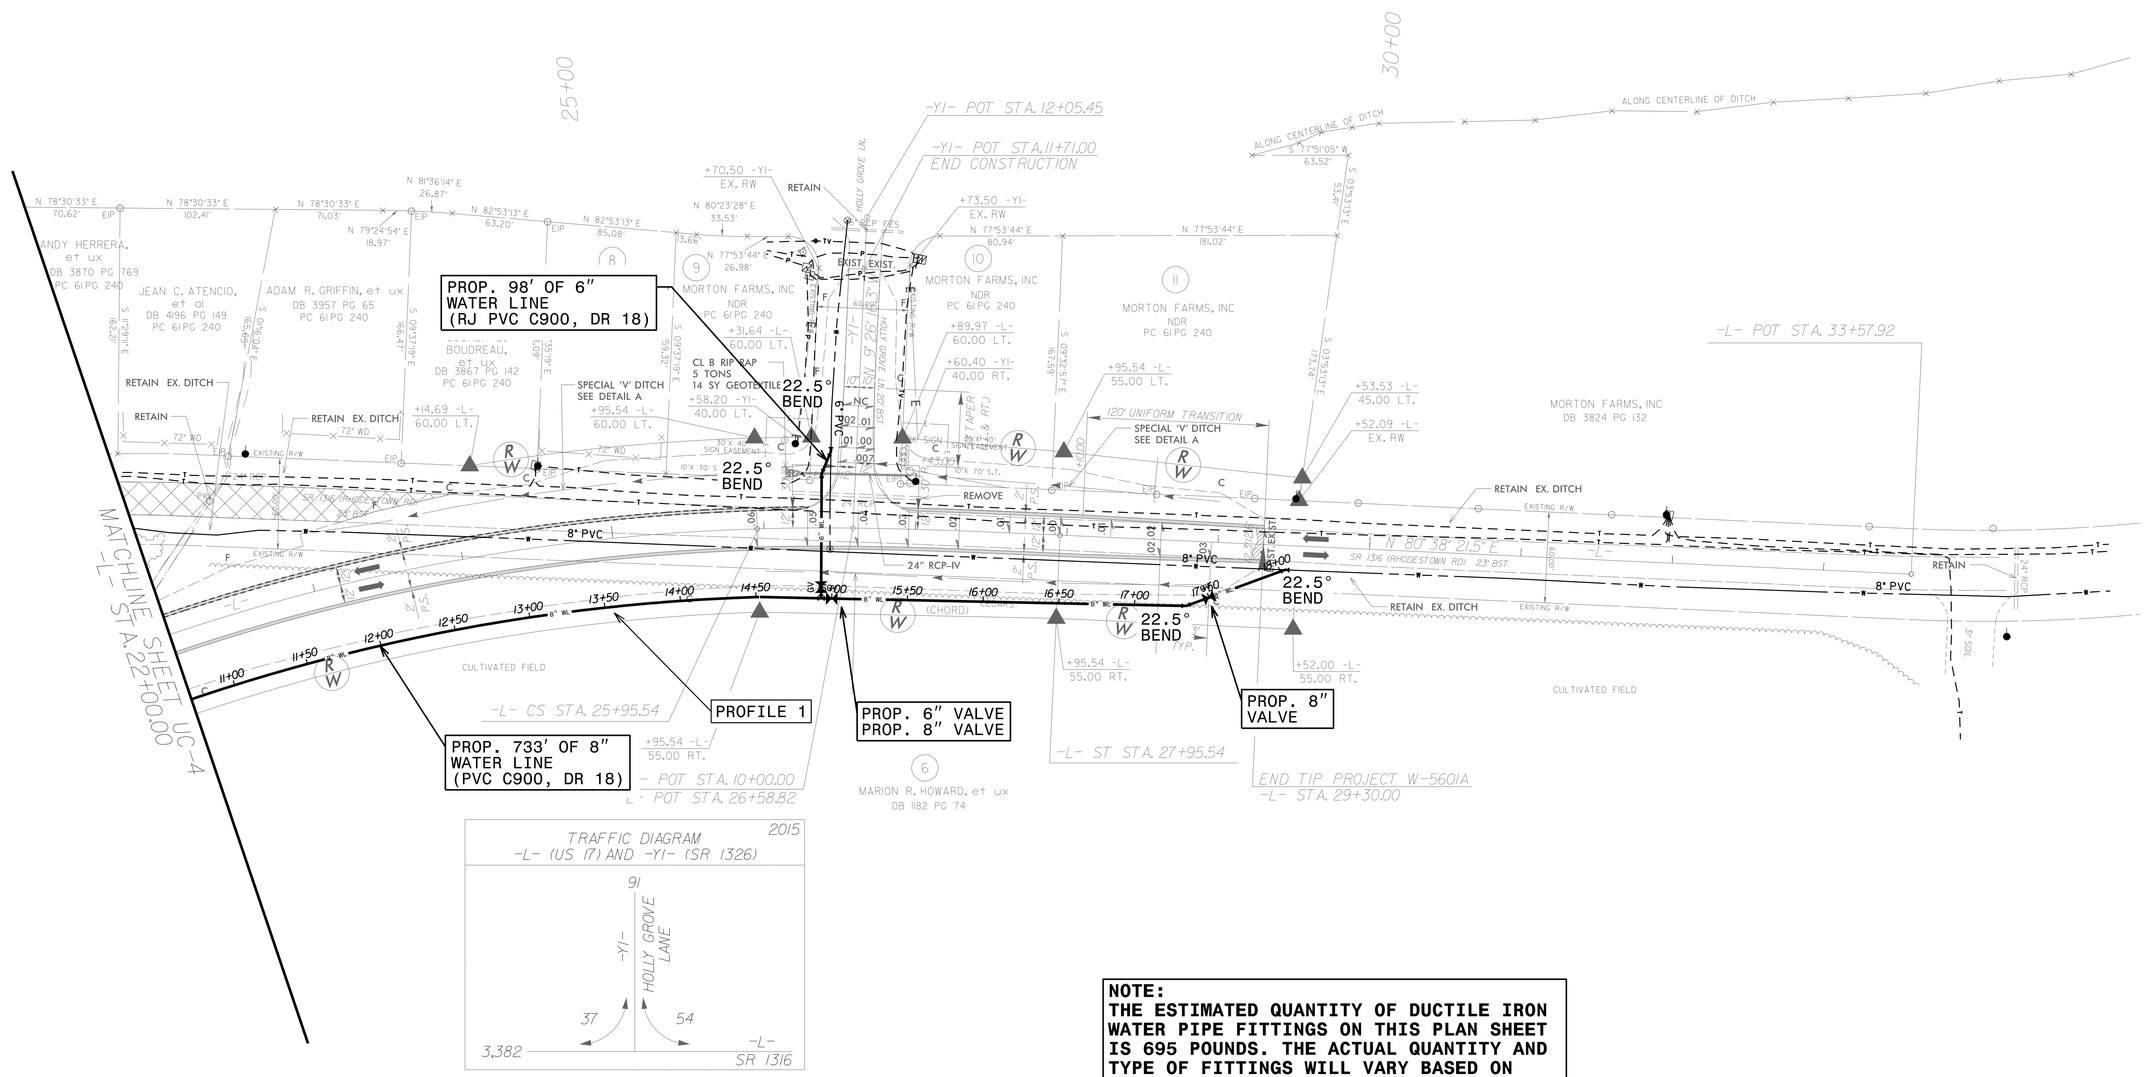

NOTE:
THE ESTIMATED QUANTITY OF DUCTILE IRON WATER PIPE FITTINGS ON THIS PLAN SHEET IS 695 POUNDS. THE ACTUAL QUANTITY AND TYPE OF FITTINGS WILL VARY BASED ON FIELD CONDITIONS. (350# MIN WP)

28-DEC-2017 11:05
$$$$USERNAME$$$$
$$$$DATE$$$$ $$$$TIME$$$$
C:\PROJECTS\2015\A20151100.00 Mulkey - W-5601A Onslow County\Design\Utilities\Engineering\UC\Proj\2018 Standard Plans\W-5601A_Uti_rdy05_UC05_psh_2018.dgn