DocuSign Envelope ID: FD632E5D-8235-488C-B6FC-5DAE7693805D

WETHERILL ENGINEERING
1223 Jones Franklin Rd.
Raleigh, N.C. 27606
Liscense No. F-0377
Bus: 919 851 8077
Fax: 919 851 8107
TRANSPORTATION PLANNING/DESIGN - BRIDGE/STRUCTURE DESIGN
CIVIL/SITE DESIGN - GIS/GPS - CONSTRUCTION OBSERVATION

PROJECT REFERENCE NO.	SHEET NO.
DF15803.2010016	4
R/W SHEET NO.	

ROADWAY DESIGN ENGINEER
4/14/2021
NORTH CAROLINA PROFESSIONAL SEAL 018981 ENGINEER K. WURPHY, JR.

HYDRAULICS ENGINEER
4/14/2021
NORTH CAROLINA PROFESSIONAL SEAL 15833 ENGINEER JERRY L. LINDSAY

DOCUMENT NOT CONSIDERED FINAL UNLESS ALL SIGNATURES COMPLETED

BOONES NECK ROAD (SR 1137)

SCALE 1" = 20'

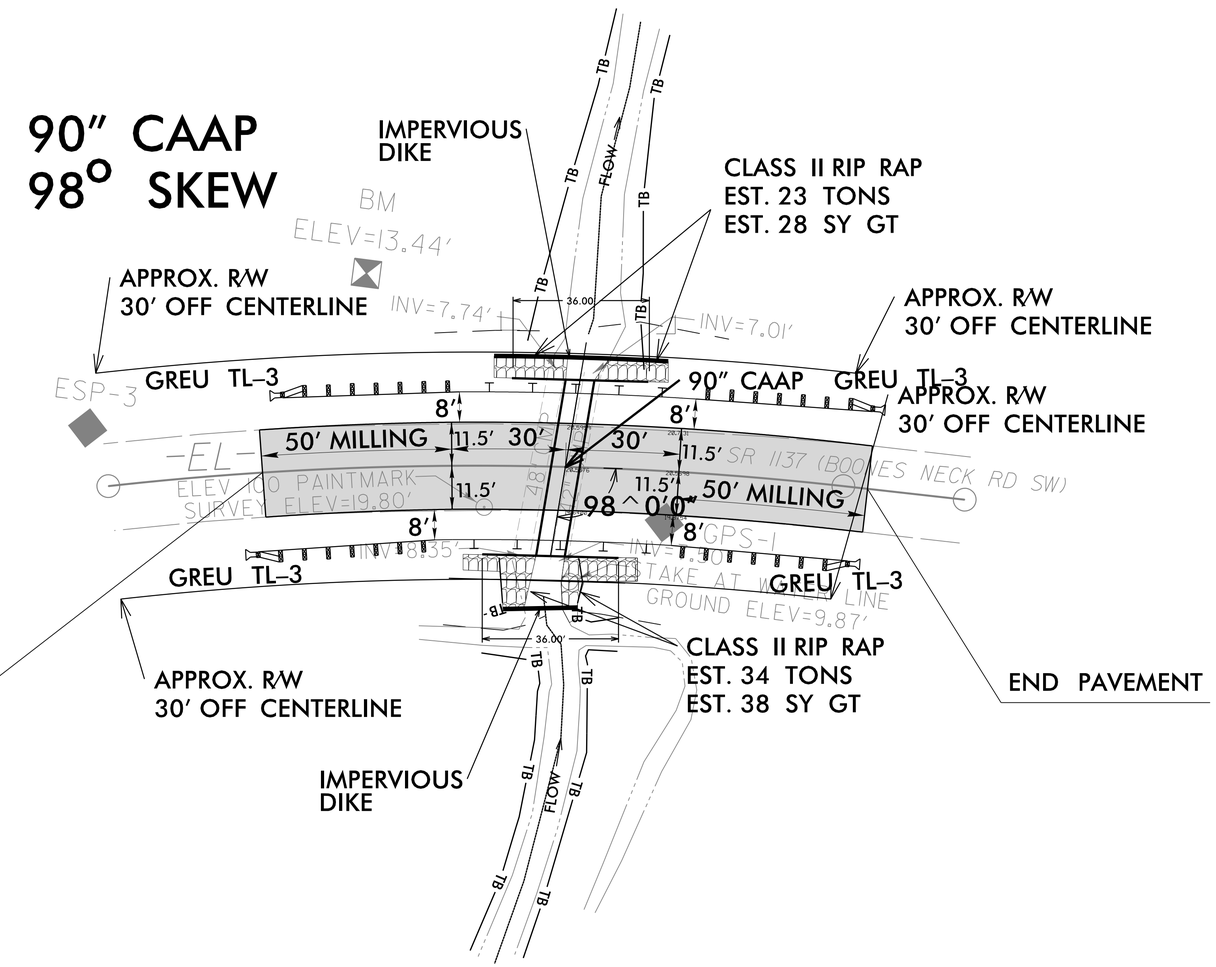

REVISIONS

8/17/99

4/7/2021
\\DF15803.2010016_Boones Neck Rd_rdy_psh04.dgn
jlsellers@ncdot.gov