PROJ. REFERENCE NO.	SHEET NO.
W-5601CK	TMP-6

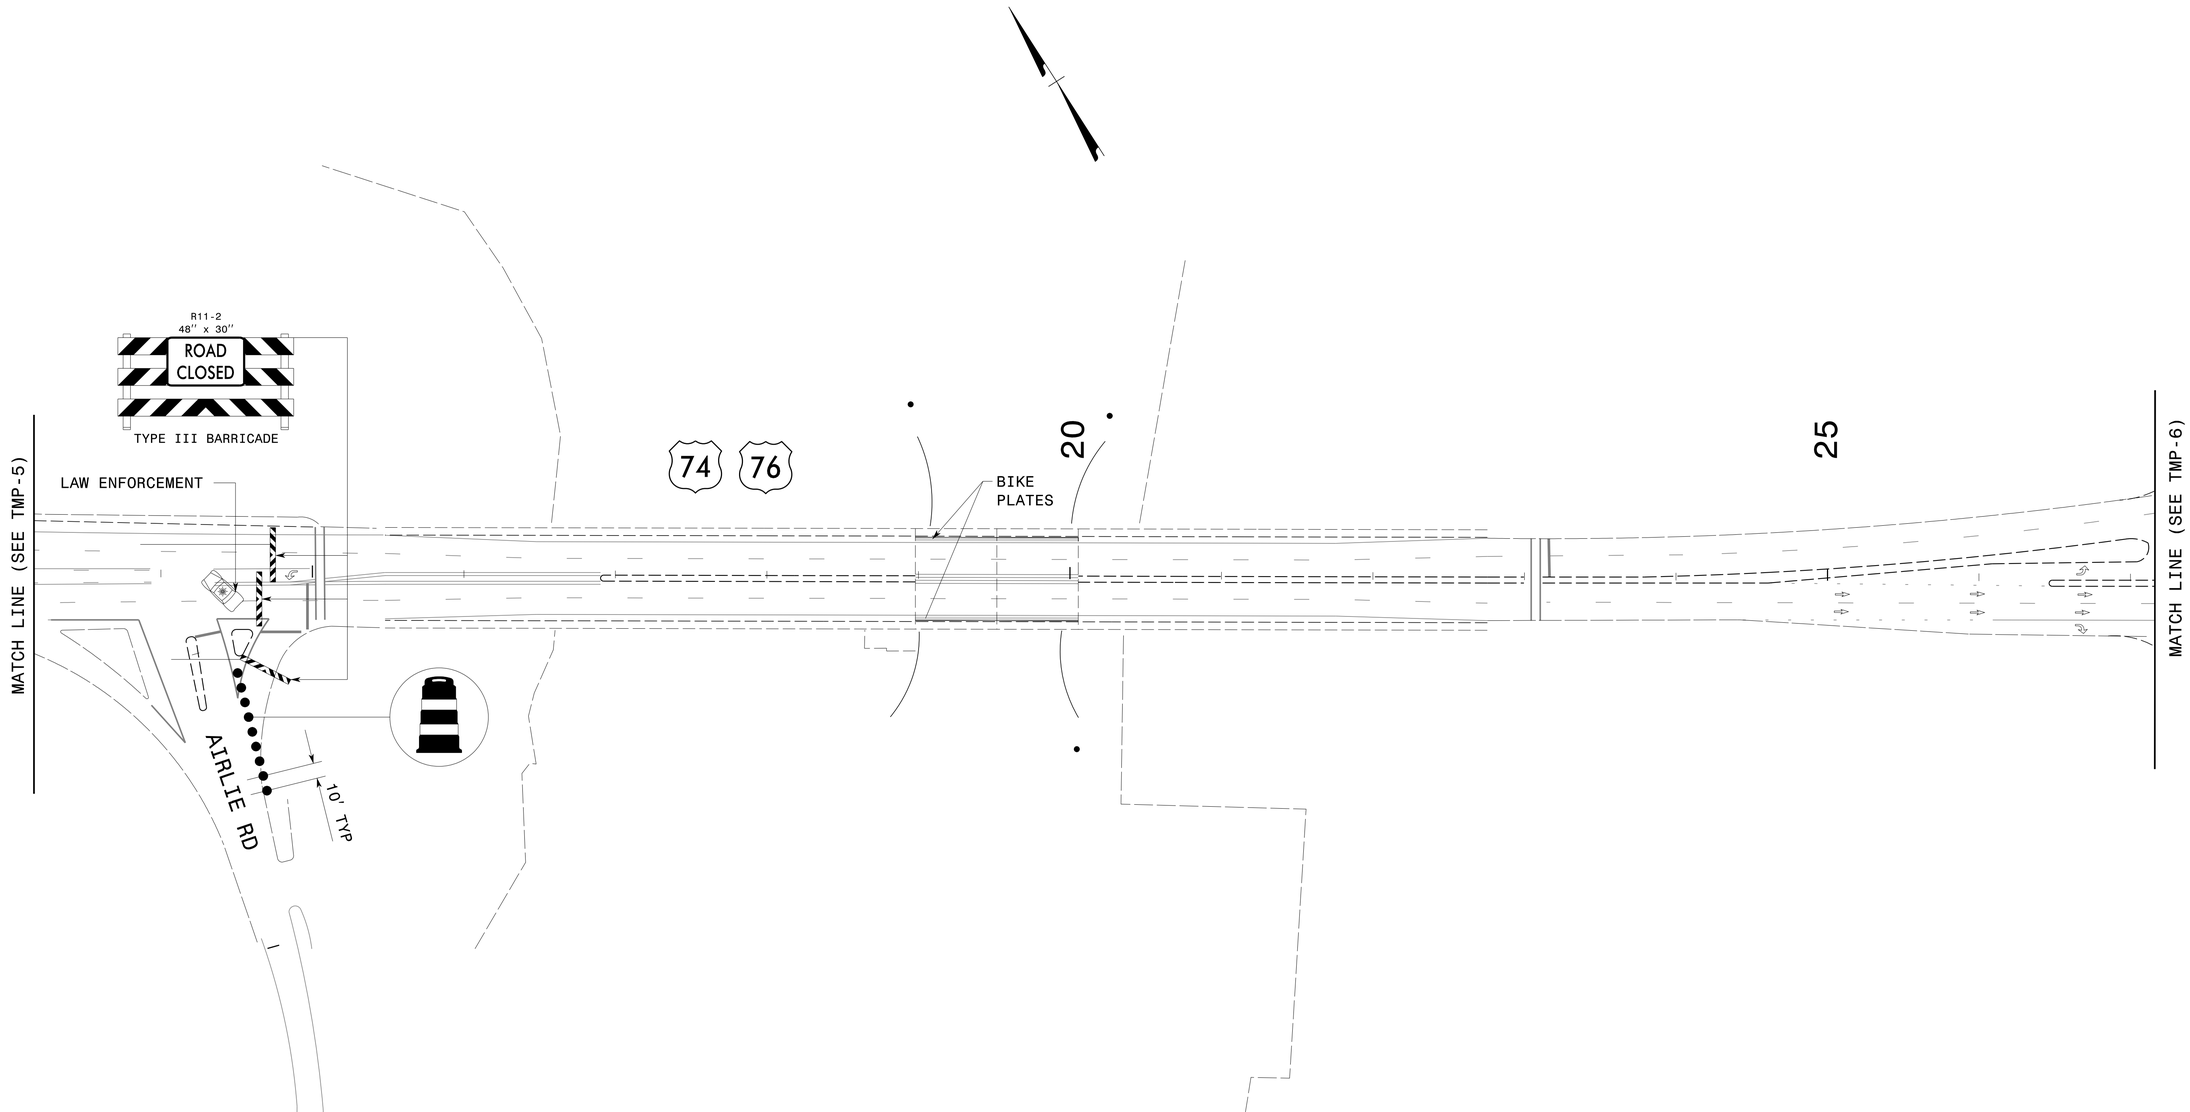

APPROVED: DocuSigned by: Don A. Parker 4DD4828682618410...

DATE: 3/4/2016

NORTH CAROLINA PROFESSIONAL SEAL 043251 ENGINEER DON A. PARKER

DOCUMENT NOT CONSIDERED FINAL UNLESS ALL SIGNATURES COMPLETED

DIVISION OF HIGHWAYS · STATE OF NORTH CAROLINA · DEPARTMENT OF TRANSPORTATION · WORK ZONE TRAFFIC CONTROL

BRIDGE CLOSURE

3/4/2016
R:\Traffic\TrafficControl\TCP\W-5601CK_TC_TMP_6.dgn
User:sbjennings