PROJ. REFERENCE NO.	SHEET NO.
W-5601 CK	TMP-3

LANE CLOSURE SET-UPS FOR BOTH DIRECTIONS ARE SHOWN. HOWEVER, A LANE CLOSURE IN ONLY ONE DIRECTION SHALL BE PERMITTED AT A TIME TO MAINTAIN PEDESTIAN ACCESS.

* FOR WARNING SIGNS W11-2 AND W16-7P, USE A FLUORESCENT YELLOW-GREEN BACKGROUND

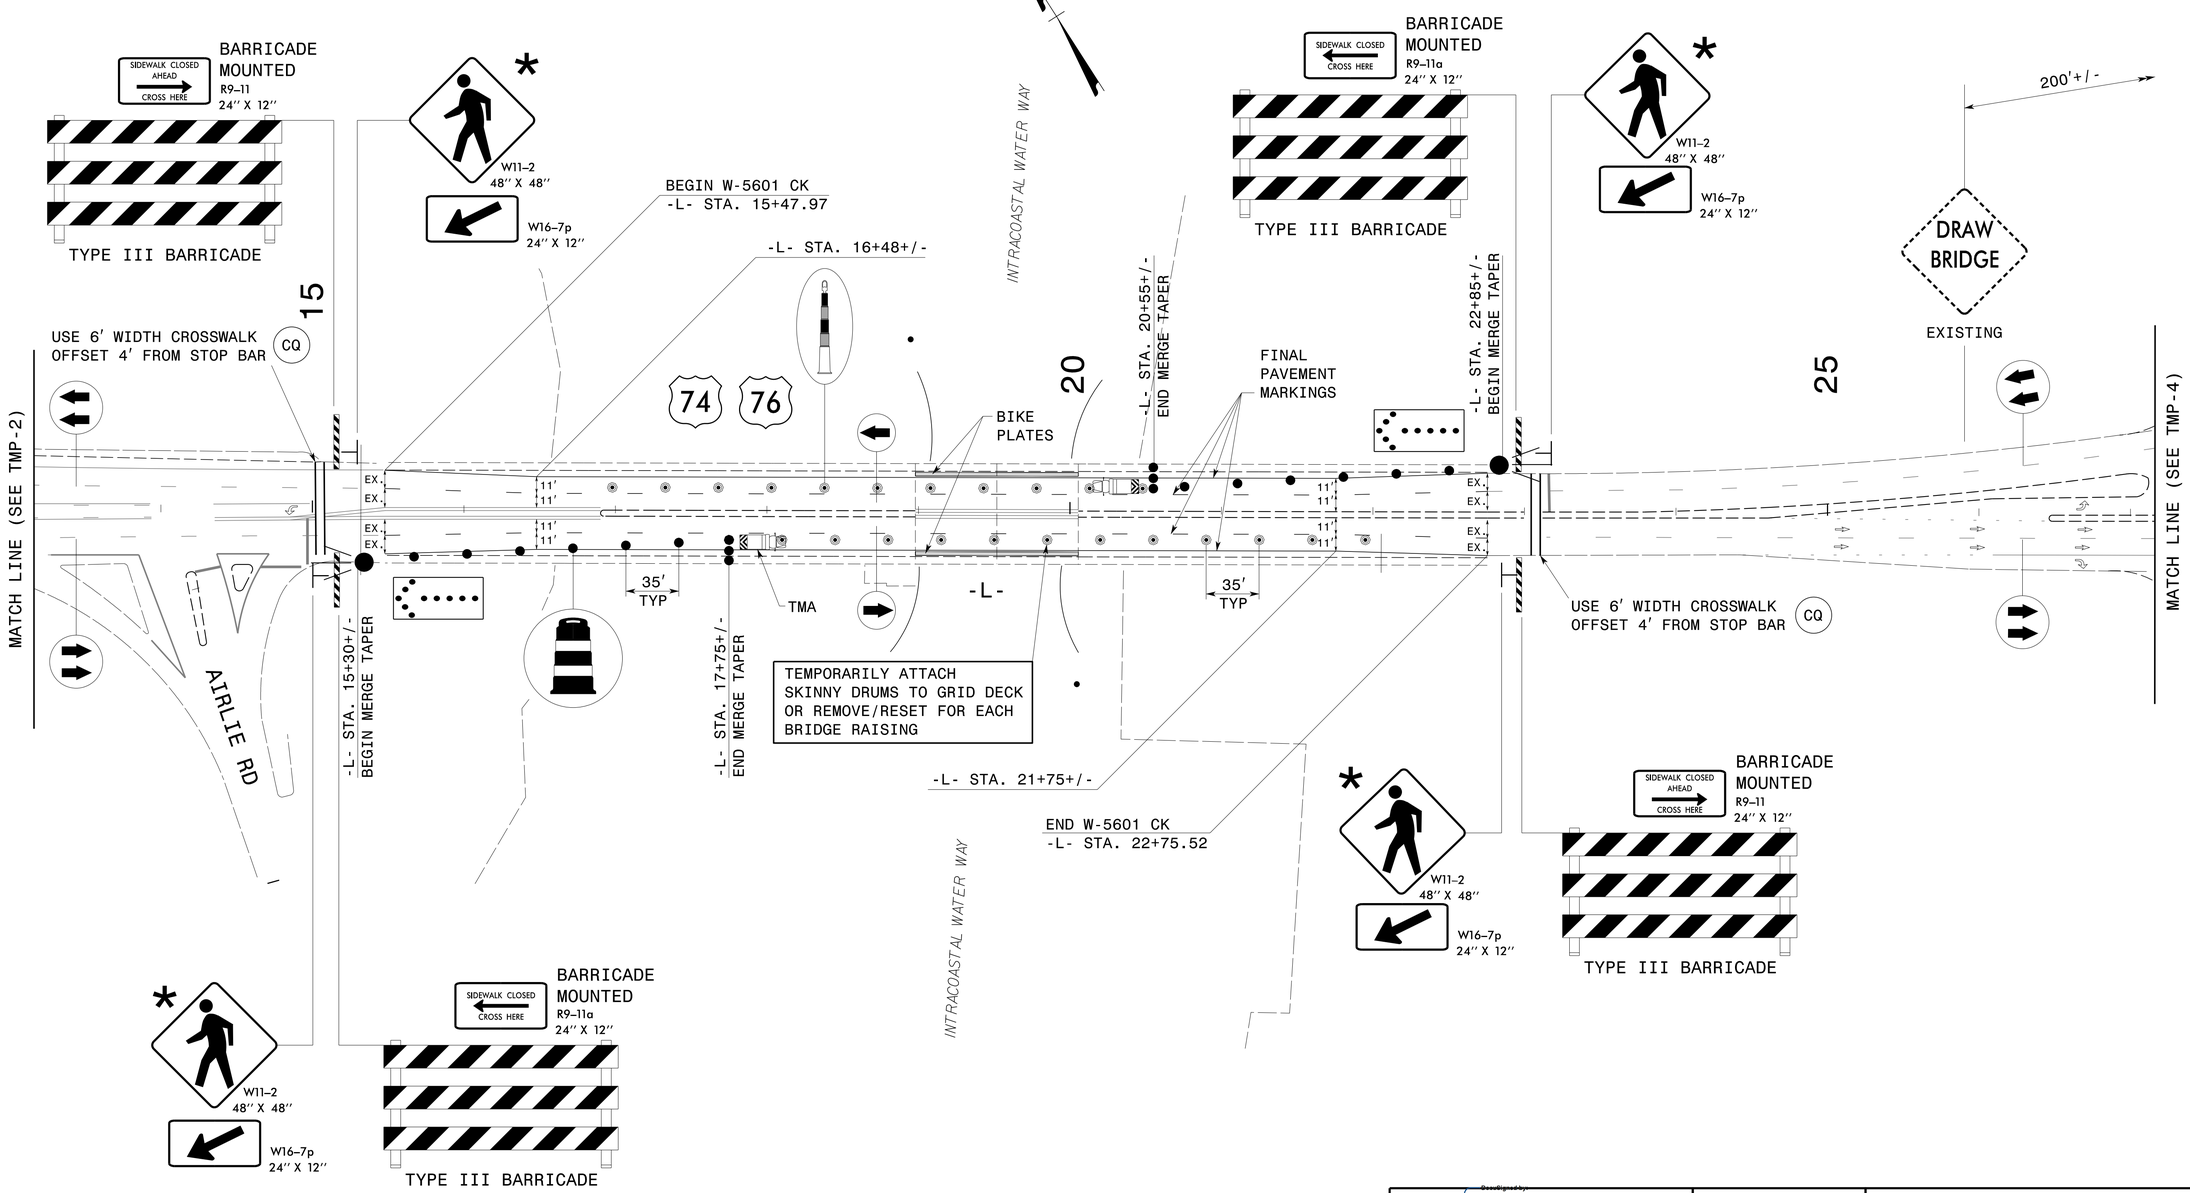

APPROVED: DocuSigned by: Don A. Parker 4DD4826826184 1D...

DATE: 3/4/2016

NORTH CAROLINA PROFESSIONAL SEAL 043251 ENGINEER DON A. PARKER

DOCUMENT NOT CONSIDERED FINAL UNLESS ALL SIGNATURES COMPLETED

DIVISION OF HIGHWAYS · STATE OF NORTH CAROLINA · DEPARTMENT OF TRANSPORTATION · WORK ZONE TRAFFIC CONTROL

TEMPORARY TRAFFIC CONTROL DETAIL

3/4/2016
R:\Traffic\TrafficControl\TCP\W-5601CK_TC_TMP_3.dgn
User:sbjennings