PROJ. REFERENCE NO.	SHEET NO.
W-5601 CK	TMP-2

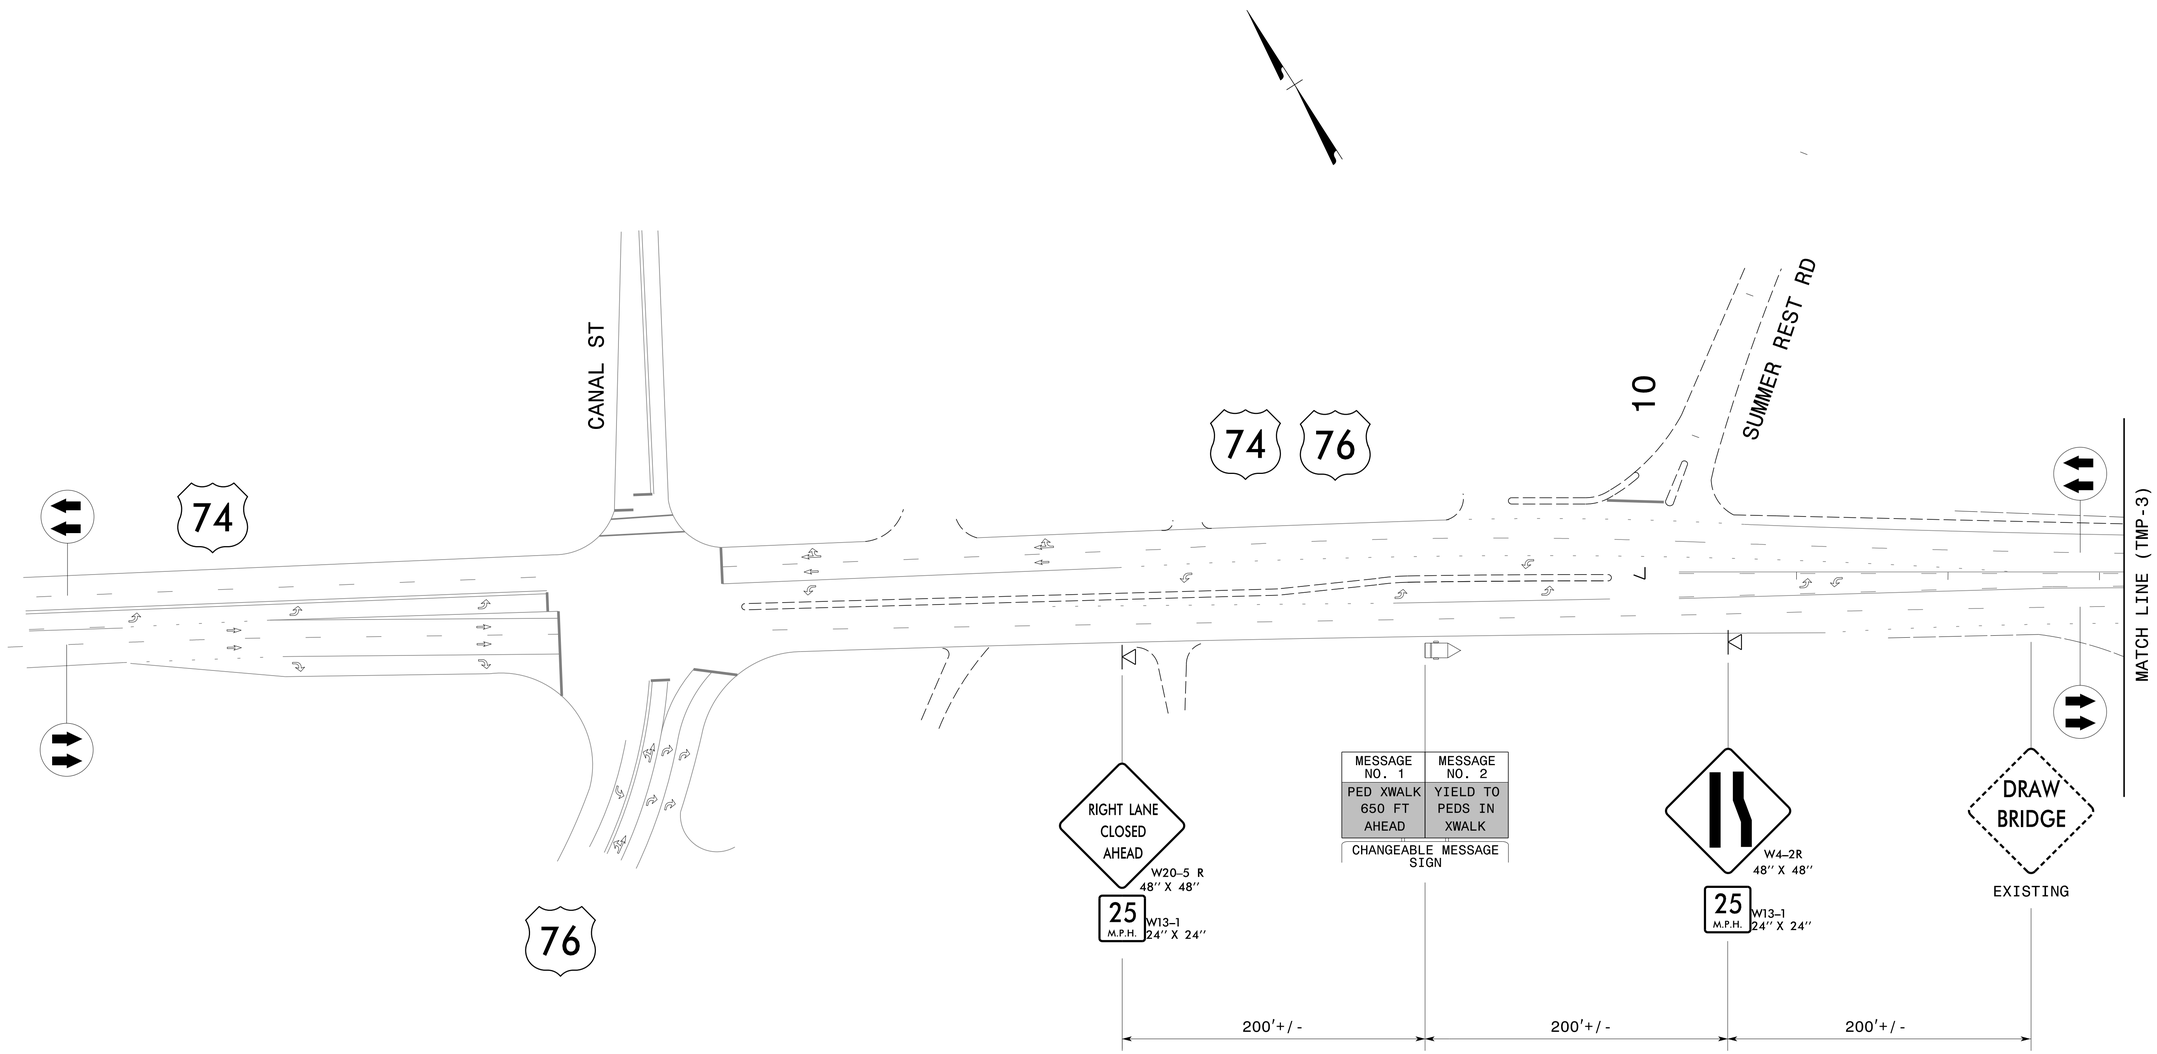

APPROVED: DocuSigned by: Don A. Parker 4D048286261841D...

DATE: 3/4/2016

NORTH CAROLINA PROFESSIONAL SEAL 043251 ENGINEER DON A. PARKER

DOCUMENT NOT CONSIDERED FINAL UNLESS ALL SIGNATURES COMPLETED

DIVISION OF HIGHWAYS STATE OF NORTH CAROLINA DEPARTMENT OF TRANSPORTATION WORK ZONE TRAFFIC CONTROL

TEMPORARY TRAFFIC CONTROL DETAIL

3/4/2016
R:\Traffic\TrafficControl\TCP\W-5601CK_TC_TMP_2.dgn
User:sbjennings