PROJ. REFERENCE NO.	SHEET NO.
W-5601CK	TMP-5

PLACE CMS 1500 FEET +/-
WEST OF MILITARY CUTOFF ROAD

MESSAGE NO. 1	MESSAGE NO. 2
MONDAY NIGHT CLOSURE	BRIDGE CLOSED 10PM-6AM

CHANGEABLE MESSAGE SIGN

ACTIVATE 1 WEEK PRIOR TO BRIDGE CLOSURE

MESSAGE NO. 1	MESSAGE NO. 2
BRIDGE CLOSED TONIGHT	10 PM TO 6 AM

CHANGEABLE MESSAGE SIGN

ACTIVATE DAY OF BRIDGE CLOSURE

MESSAGE NO. 1	MESSAGE NO. 2
BRIDGE CLOSED AHEAD	LOCAL TRAFFIC ONLY

CHANGEABLE MESSAGE SIGN

ACTIVATE MESSAGE DURING BRIDGE CLOSURE

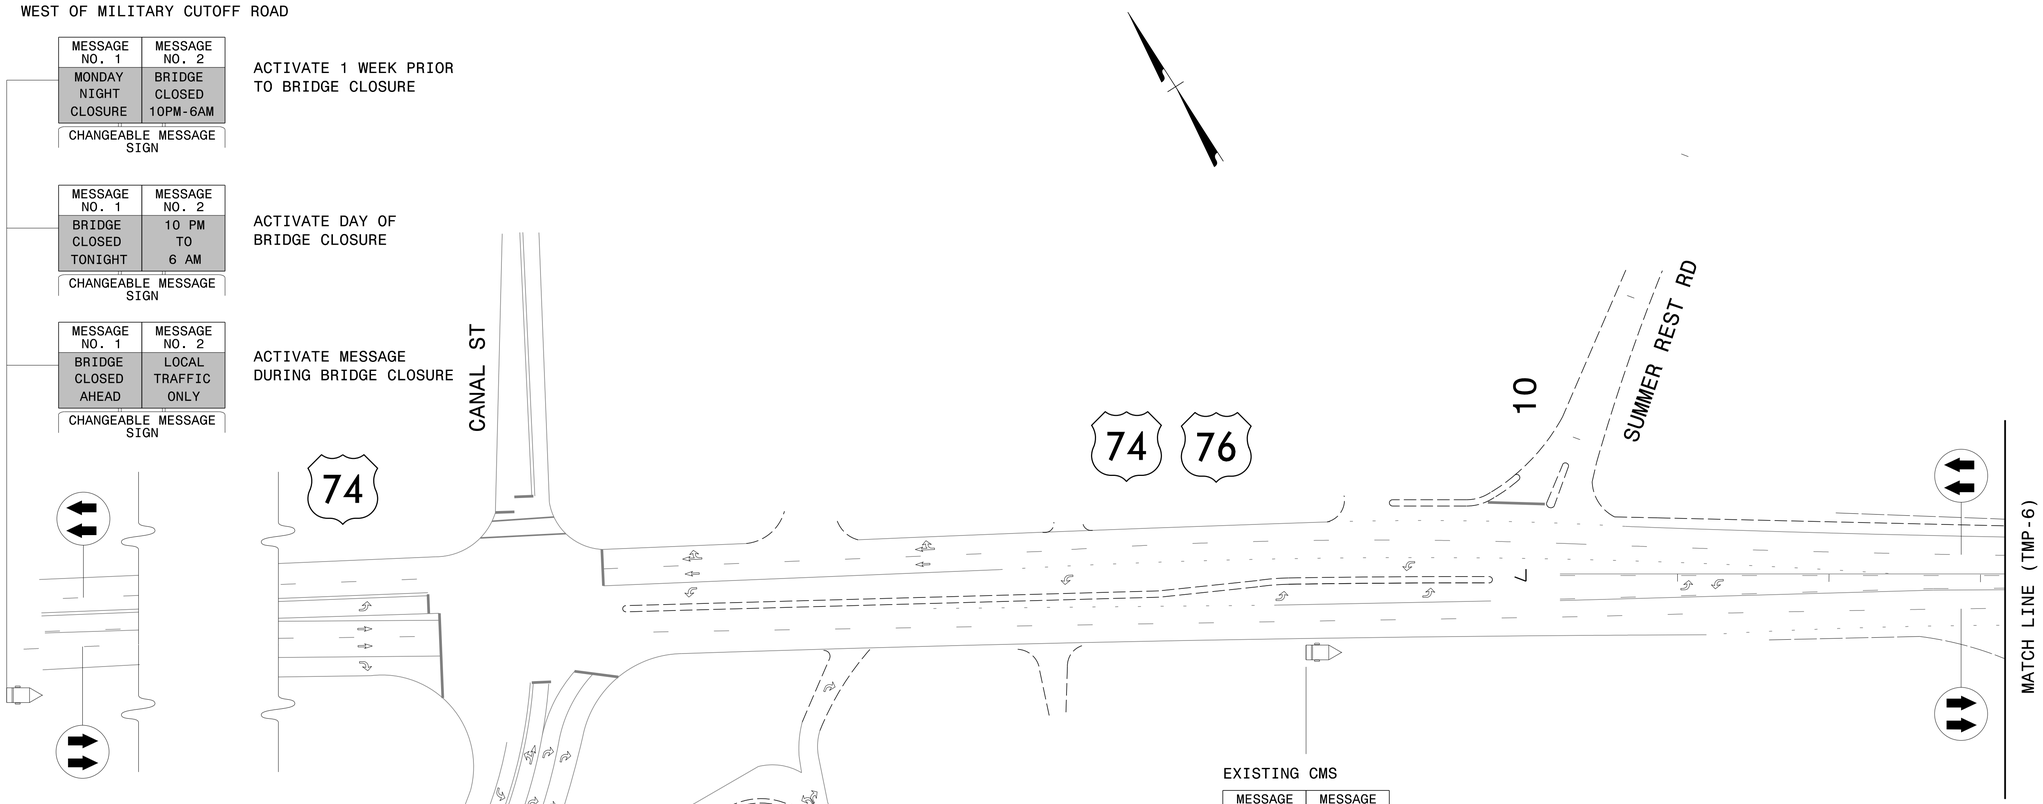

EXISTING CMS

MESSAGE NO. 1	MESSAGE NO. 2
BRIDGE CLOSED TONIGHT	10 PM TO 6 AM

CHANGEABLE MESSAGE SIGN

ACTIVATE DAY OF BRIDGE CLOSURE

MESSAGE NO. 1	MESSAGE NO. 2
BRIDGE CLOSED 500 FT	BRIDGE RE-OPENS 6 AM

CHANGEABLE MESSAGE SIGN

ACTIVATE MESSAGE DURING BRIDGE CLOSURE

APPROVED: DocuSigned by: Don A. Parker 4DD4828626184 1D...

DATE: 3/4/2016

NORTH CAROLINA PROFESSIONAL SEAL 043251 ENGINEER DON A. PARKER

DOCUMENT NOT CONSIDERED FINAL UNLESS ALL SIGNATURES COMPLETED

DIVISION OF HIGHWAYS STATE OF NORTH CAROLINA DEPARTMENT OF TRANSPORTATION WORK ZONE TRAFFIC CONTROL

BRIDGE CLOSURE

3/4/2016
R:\Traffic\TrafficControl\TCP\W-5601CK_TC_TMP_5.dgn
Usersbjennings